
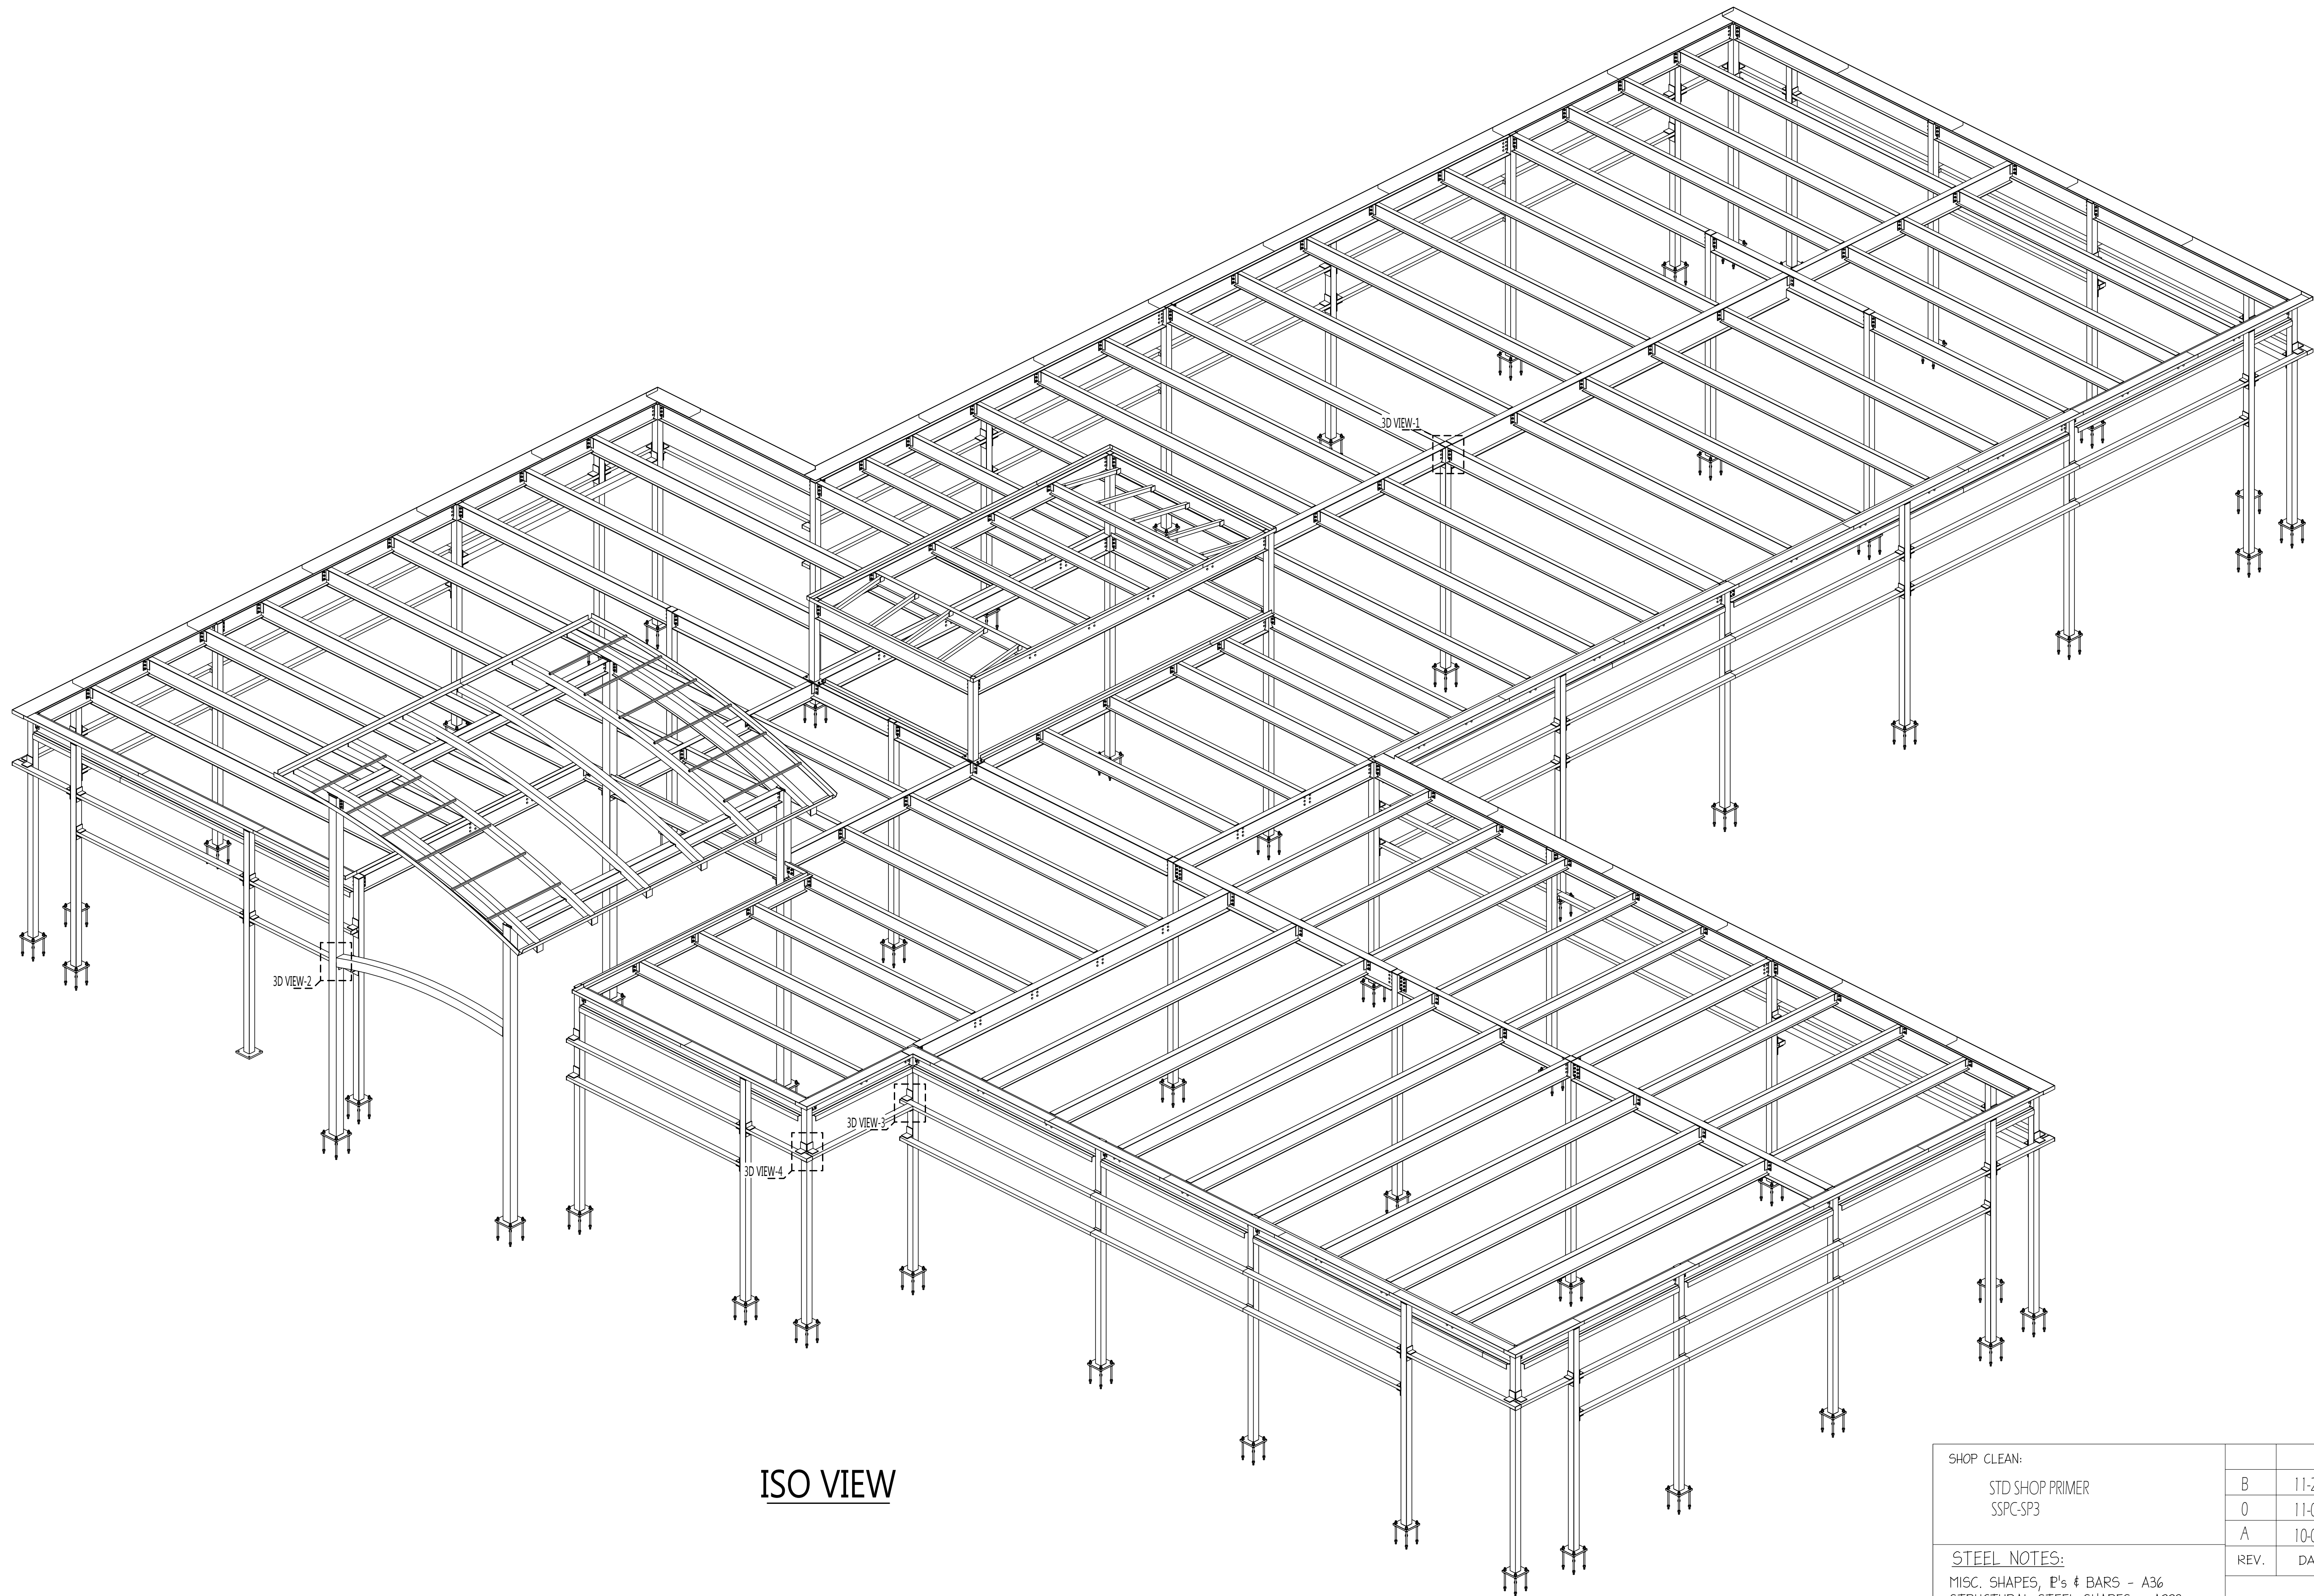


FOR RE-APPROVAL

SHOP CLEAN:						
STD SHOP PRIMER SSPC-SP3		B	11-29-21	FOR RE-APPROVAL	APPROVAL	
		O	11-01-21	FOR FIELD USE	FIELD	
		A	10-04-21	FOR APPROVAL	APPROVAL	
STEEL NOTES:		REV.	DATE	DESCRIPTION		NO. DATE
MISC. SHAPES, P's & BARS - A36 STRUCTURAL STEEL SHAPES - A992 STRUCTURAL TUBING - A500 GR.B STEEL PIPE - A53 TYPE B						
SHOP CONNECTIONS E70XX (UN)	FIELD CONNECTIONS A325 "N" (UN)					
ALL SHOP HOLES TO BE 13/16"Ø (UN)		JOB _____ BAPTIST PRIMARY CARE-JULINGTON CREEK				
		LOCATION _____				
		CUSTOMER _____				
SHOP NOTES :		DRWG. COVERS _____		ISO VIEW		
ALL STUBS ARE FROM FACE OF CLIP ANGLES ALL HOLE SPACING 3" C/C UNLESS NOTED ALL BLOCK SIZES FROM FACE OF CLIP ANGLES ALL REAR ENTRANT CUTS HAVE A MINIMUM OF 1/2" RADIUS CUTS.		DETAILER _____		DATE 10-03-21	JOB NO.	DRWG. NO.
		CHECKER _____		DATE 10-03-21	21-035	A-ISO

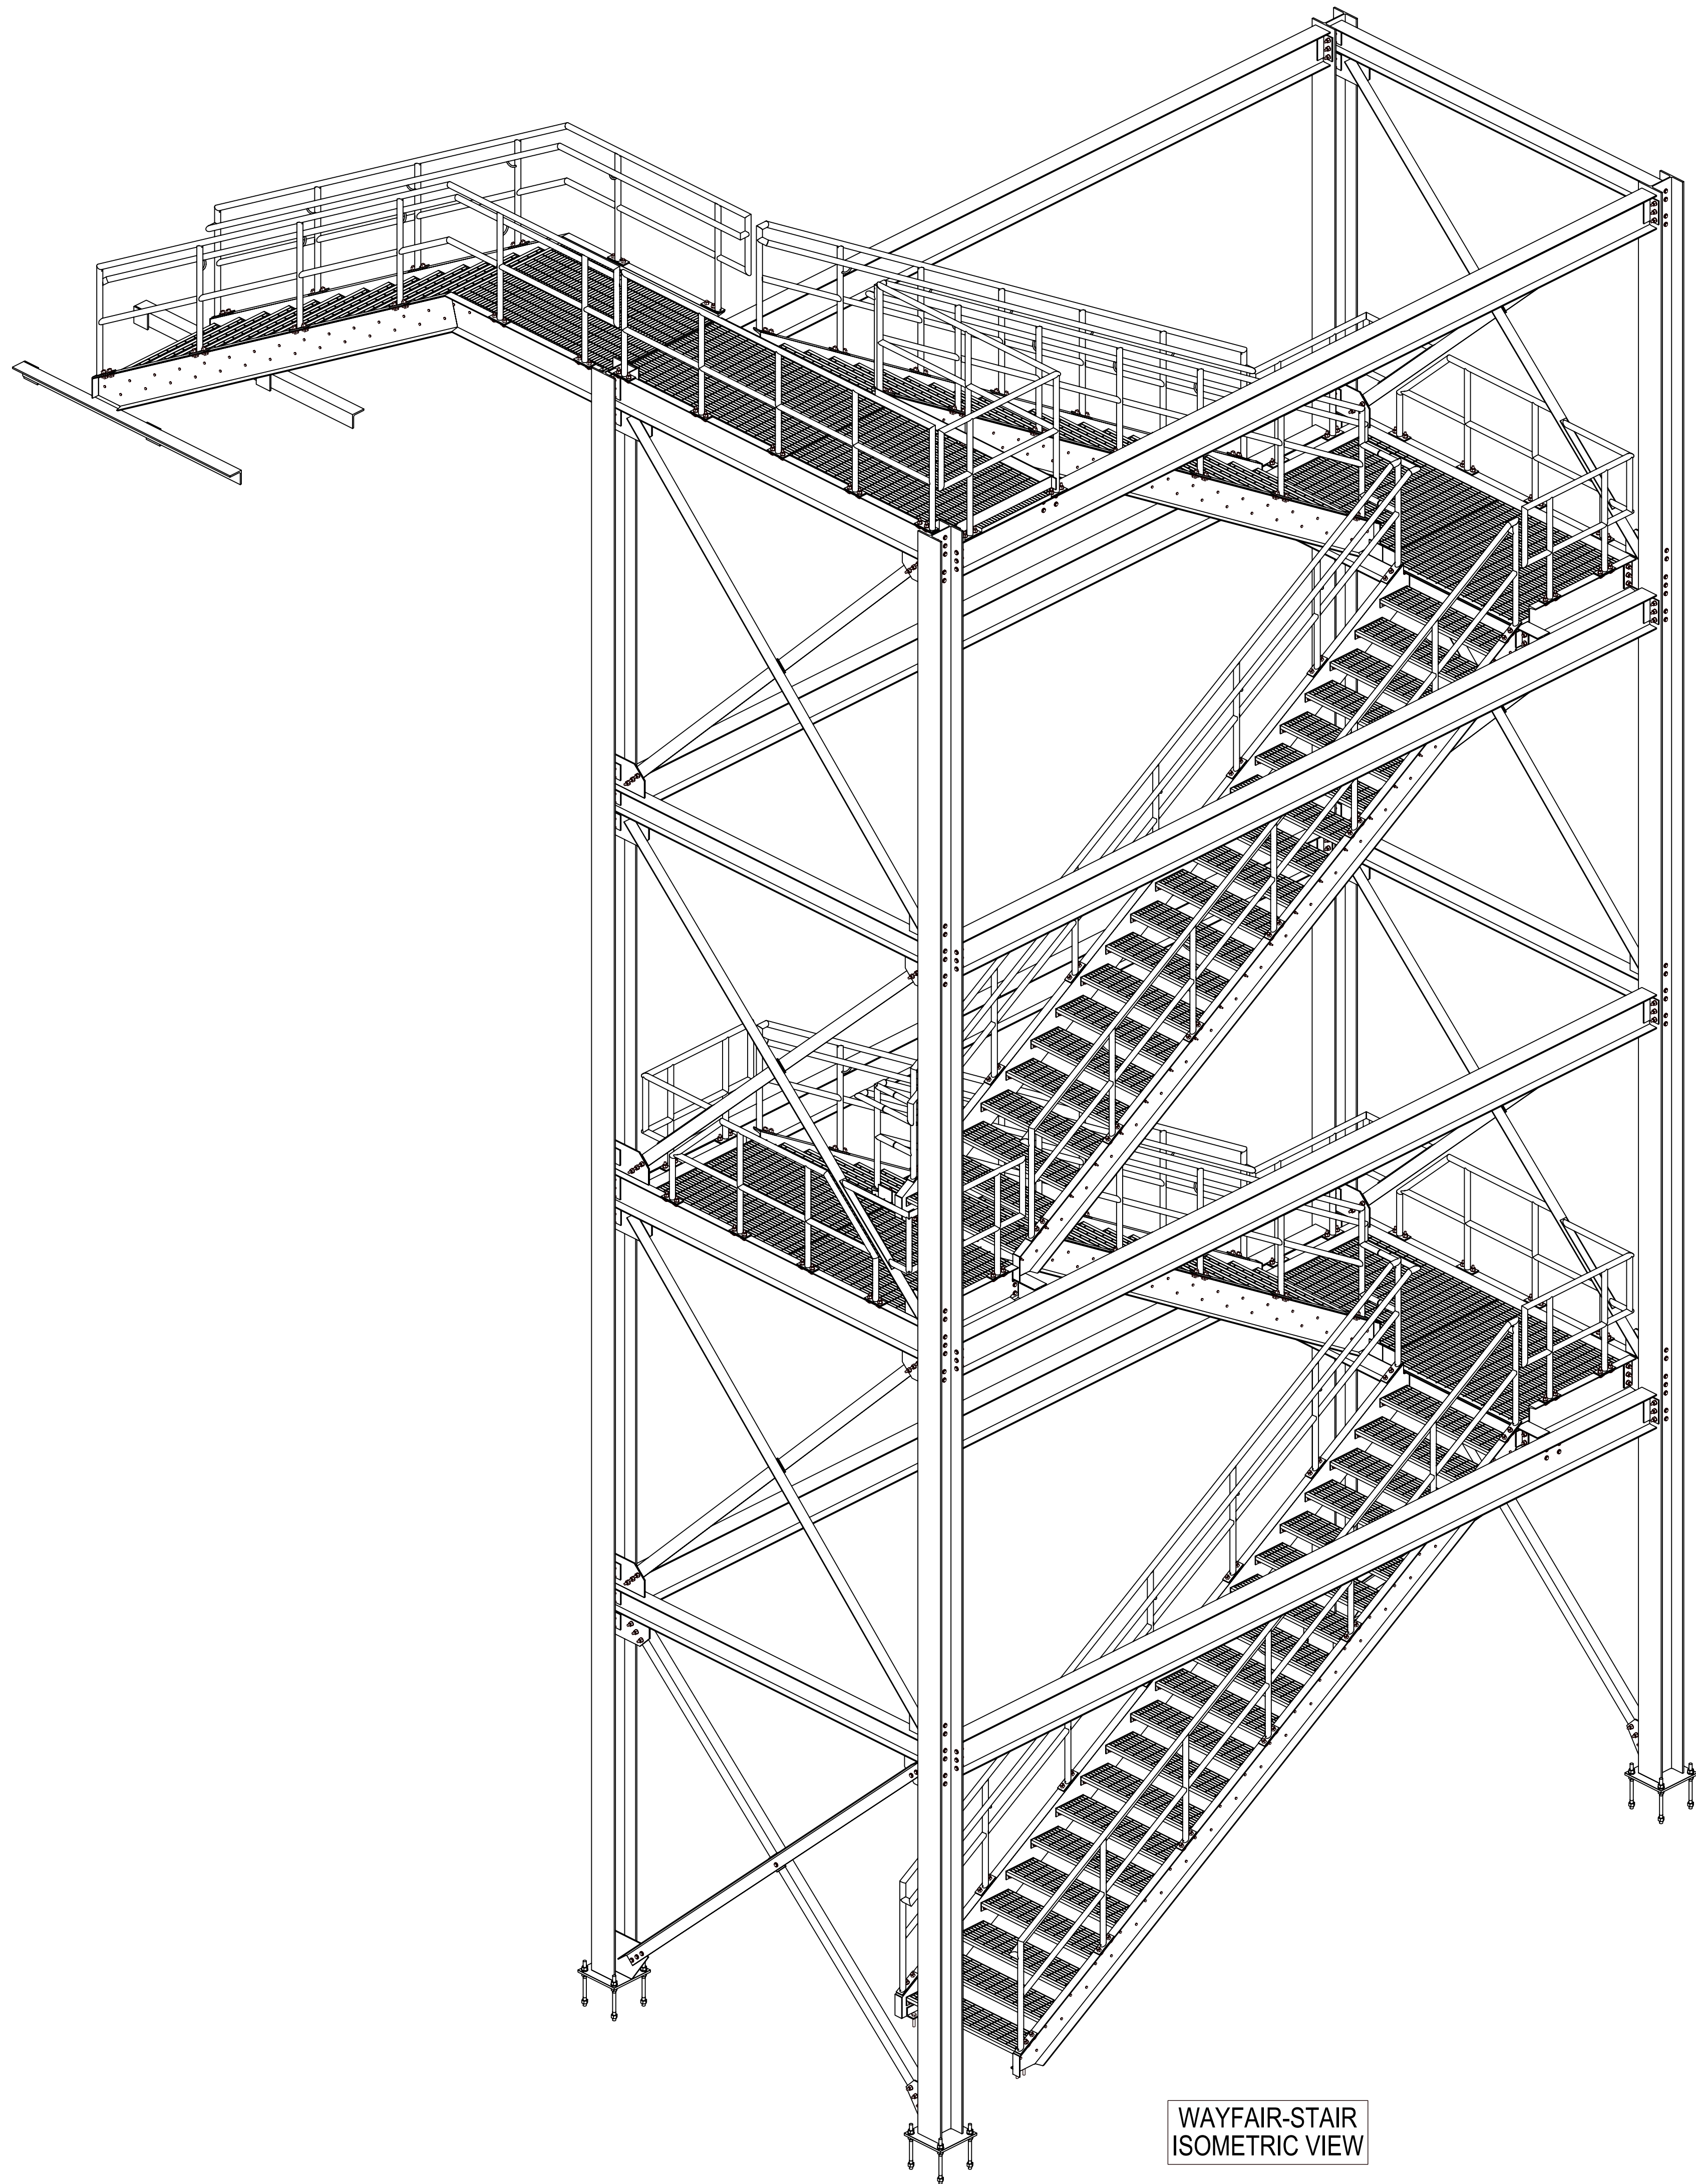


WAYFAIR-STAIR
ISOMETRIC VIEW

FOR FIELD USE

SHOP CLEAN:							
		0	09-26-21	FOR FIELD USE	FIELD USE		
		A	09-22-21	FOR APPROVAL	APPROVAL		
		REV.	DATE	DESCRIPTION		NO.	DATE
STEEL NOTES: MISC. SHAPES, P's & BARS - A36 STRUCTURAL STEEL SHAPES - A992 STRUCTURAL TUBING - A500 GR.B STEEL PIPE - A53 TYPE B							
SHOP CONNECTIONS E70XX (UN)		FIELD CONNECTIONS A325 "N" (UN)		JOB _____ WAYFAIR			
ALL SHOP HOLES TO BE 13/16"Ø (UN)				LOCATION _____			
				CUSTOMER _____			
DRAWG. COVERS _____				ISO VIEW			
DETAILER _____		DATE 09-21-21		JOB NO.		DRAWG. NO.	
CHECKER _____		DATE 09-21-21		2180		AA-ISO	
ALL STUDS ARE FROM FACE OF CLIP ANGLES ALL HOLE SPACING 3" C/C UNLESS NOTED ALL BLOCK SIZES FROM FACE OF CLIP ANGLES ALL REAR ENTRANT CUTS HAVE A MINIMUM OF 1/2" RADIUS CUTS.							


BEN BOLT-PALITO BLANCO ISD

401 WHITNEY AVE, BEN BOLT, TX78342




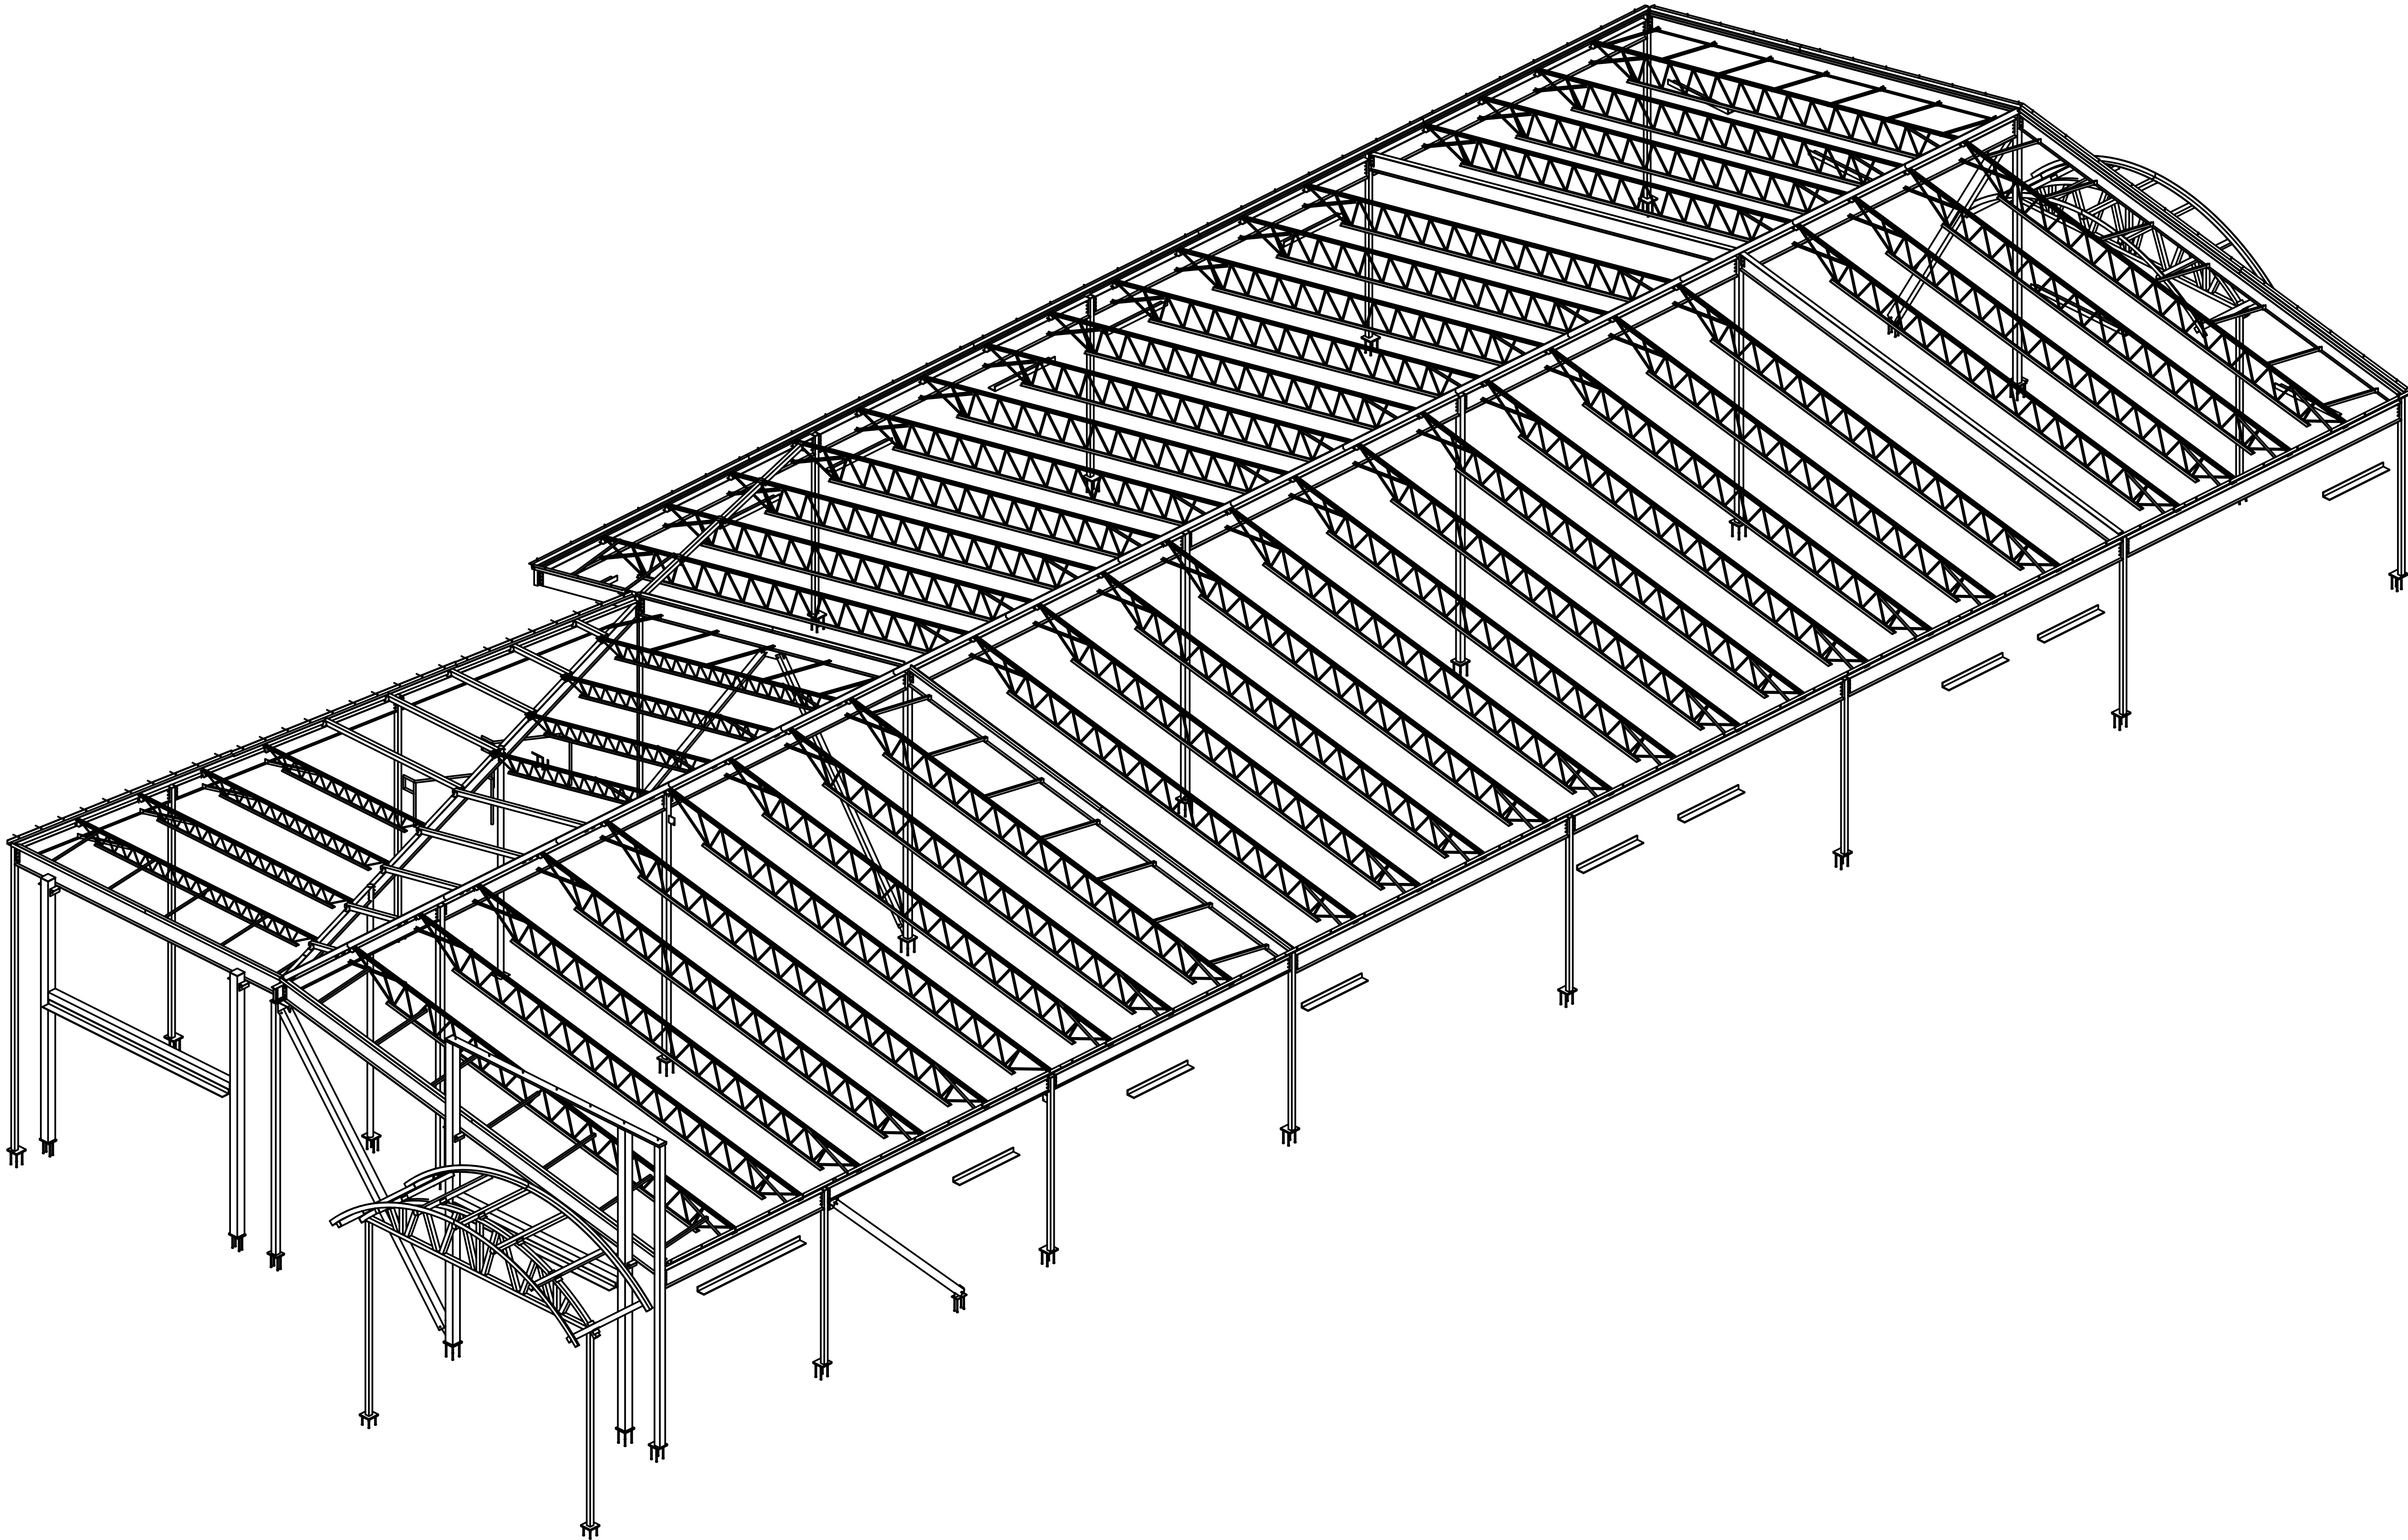


NOTICE TO CONTRACTORS AND/OR ERECTORS
MODERN MACHINE SHOP, INC. WILL NOT
ACCEPT BACKCHARGES FOR CORRECTIVE
WORK OR REPLACED MATERIALS UNLESS
AUTHORIZED AND APPROVED. FAILURE
TO COMPLY WITH THIS REQUIREMENT
WILL BECOME CONTRACTORS/ERECTORS LIABILITY.
ANY QUESTIONS CALL (560) 722-4656
DATE: SIGNATURE: _____

THESE SHOP AND ERECTION DRAWINGS ARE AND SHALL
REMAIN THE PROPERTY OF MODERN MACHINE SHOP, INC.
THESE SHALL NOT BE USED, REPRODUCED, MODIFIED,
OR COPIED IN ANY FORM OR MANNER WITHOUT THE
EXPRESS, WRITTEN PERMISSION, CONSENT, AND DUE
COMPENSATION TO THE FABRICATOR.
MODERN MACHINE SHOP, INC., COPYRIGHT 2013

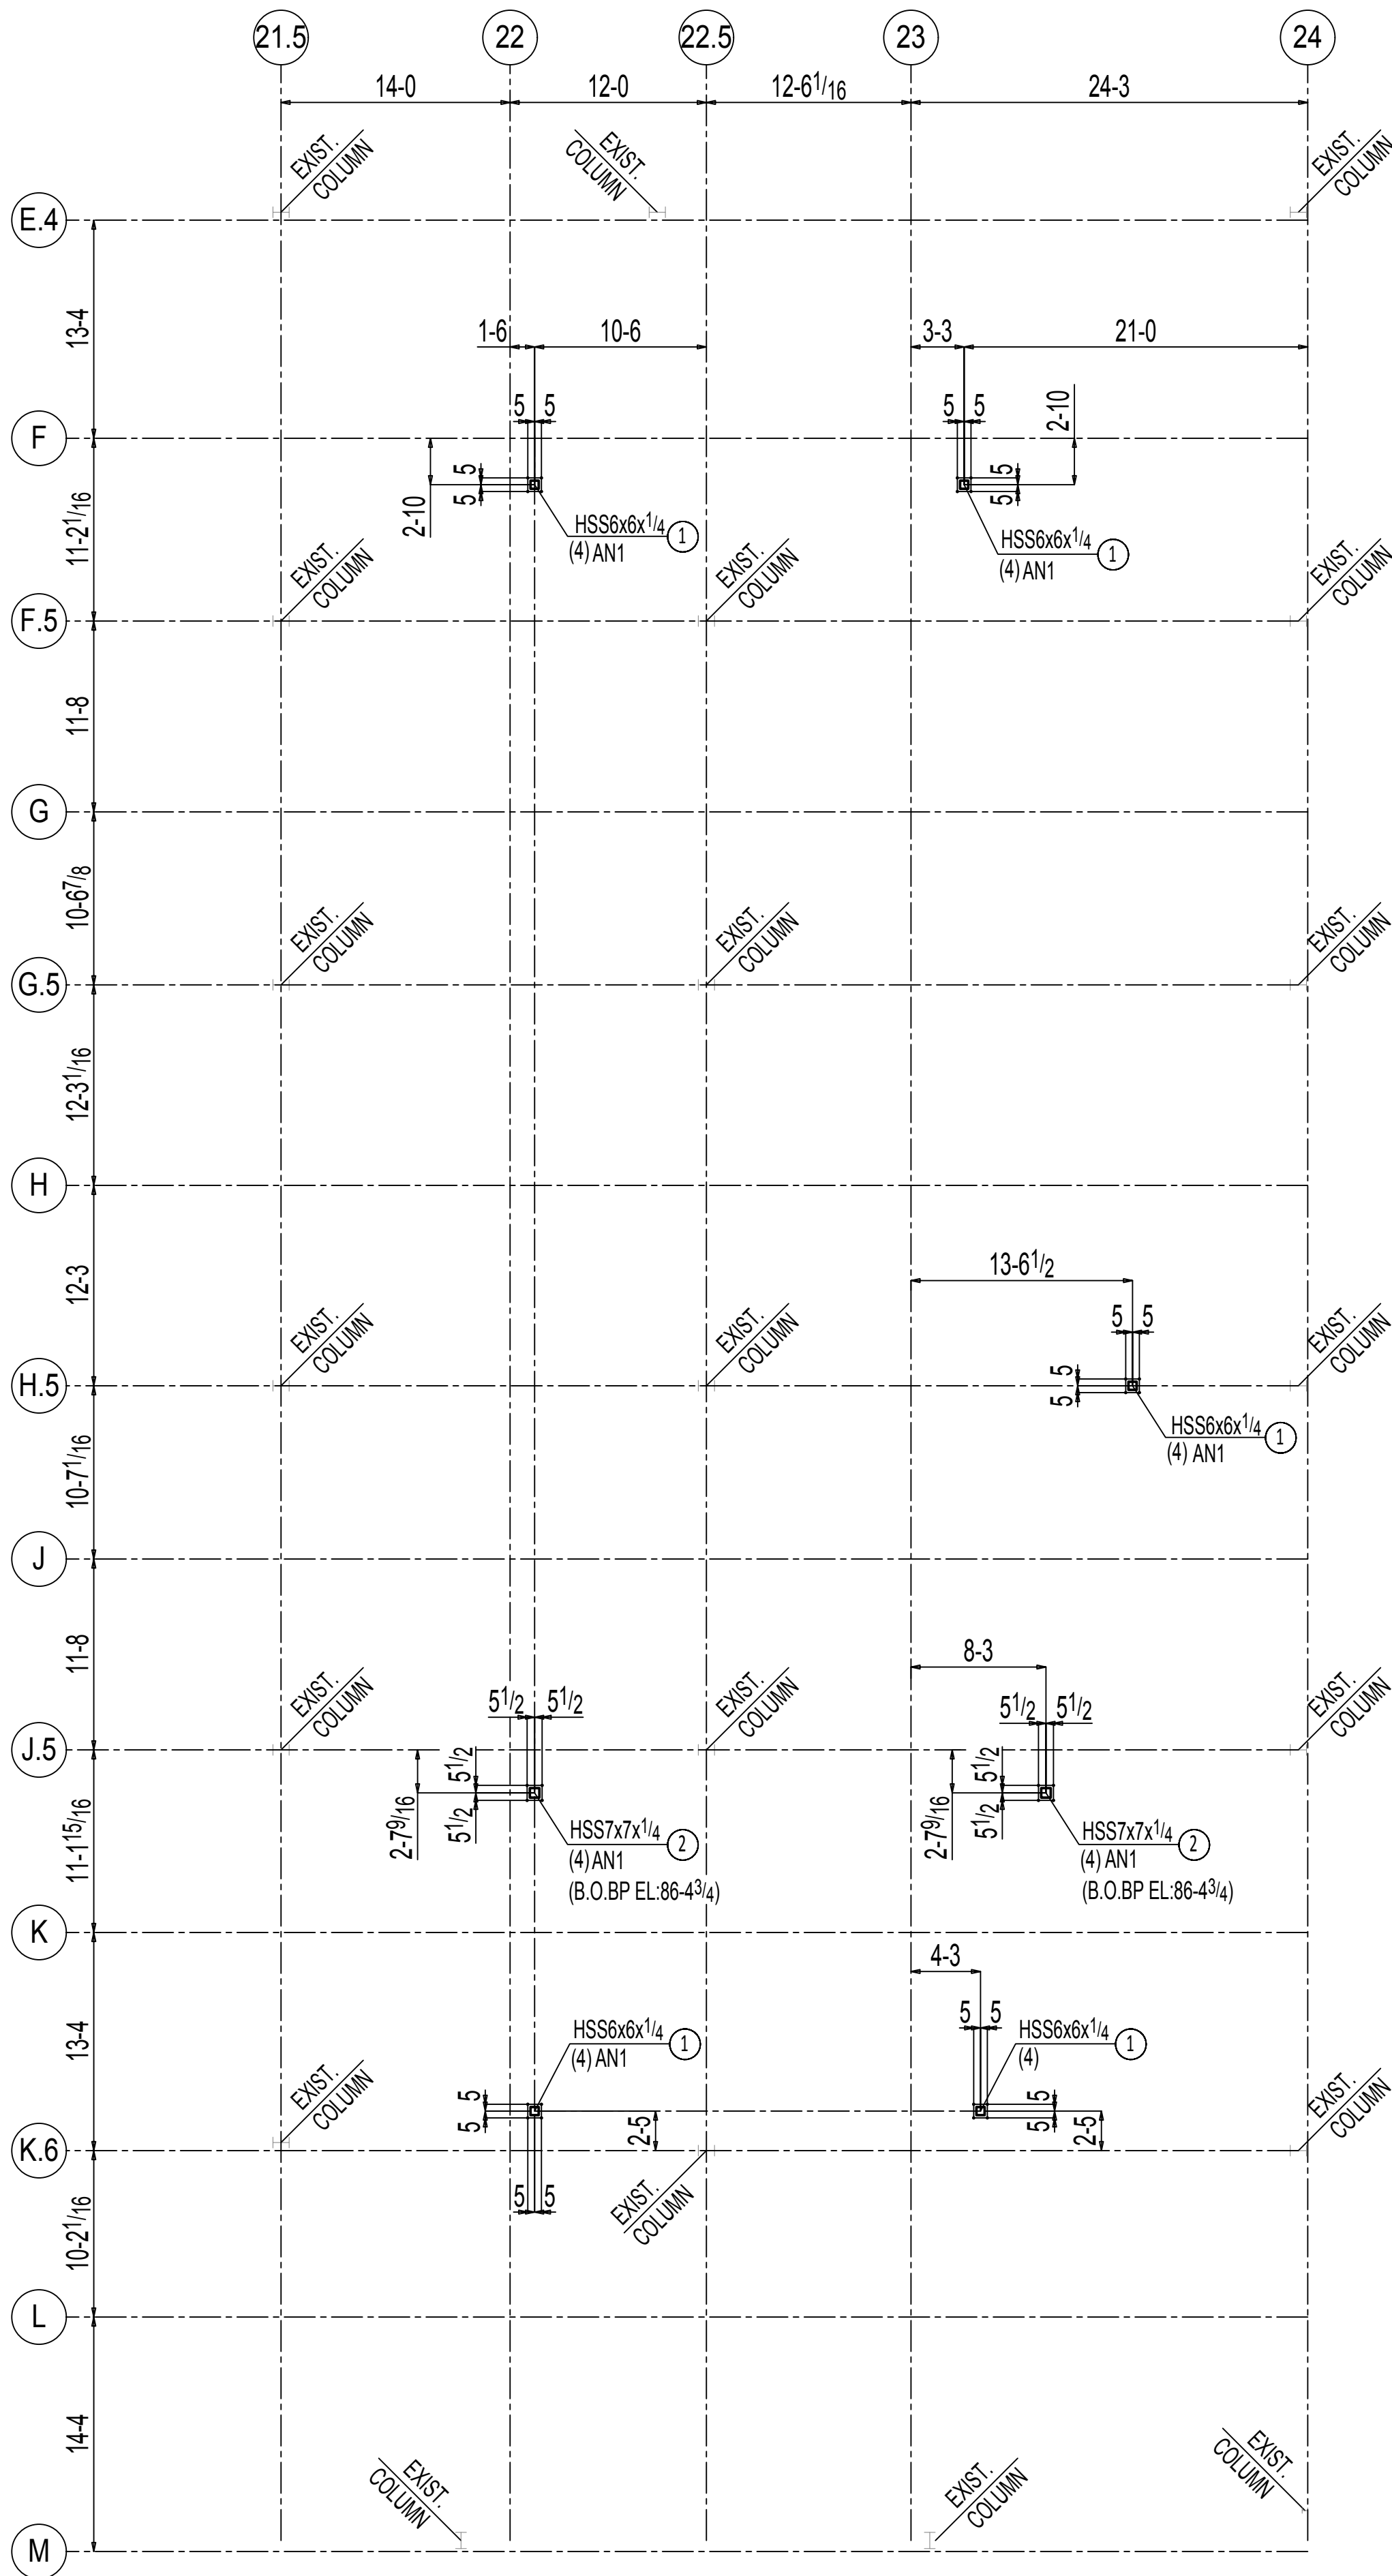


ANCHOR BOLT SETTING PLAN
(BOTTOM OF BASE PLATE ELEVATION 86-13/4 U.N.O.)
(REF:-1/S-101)

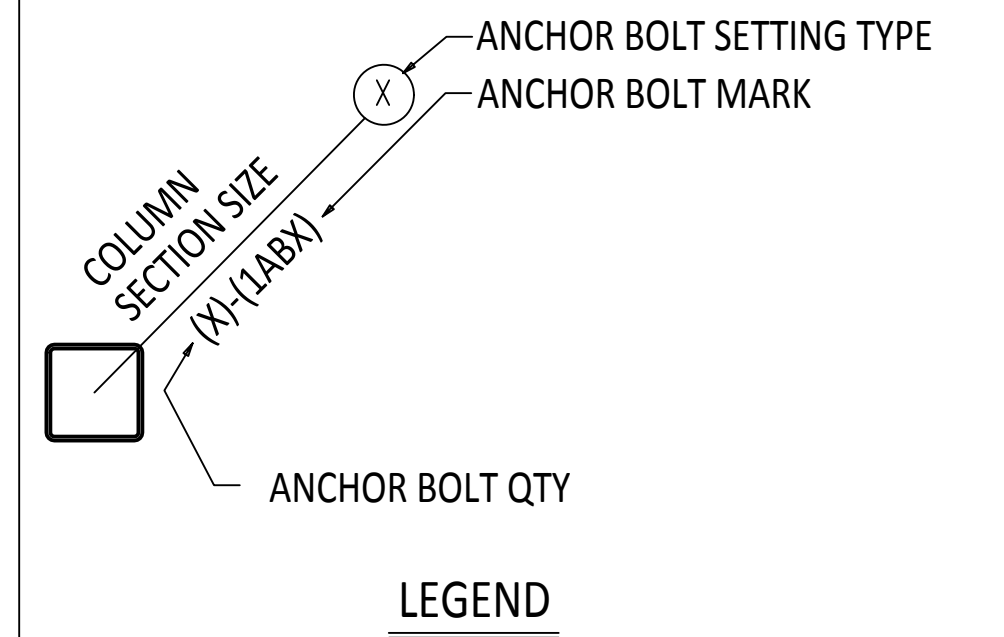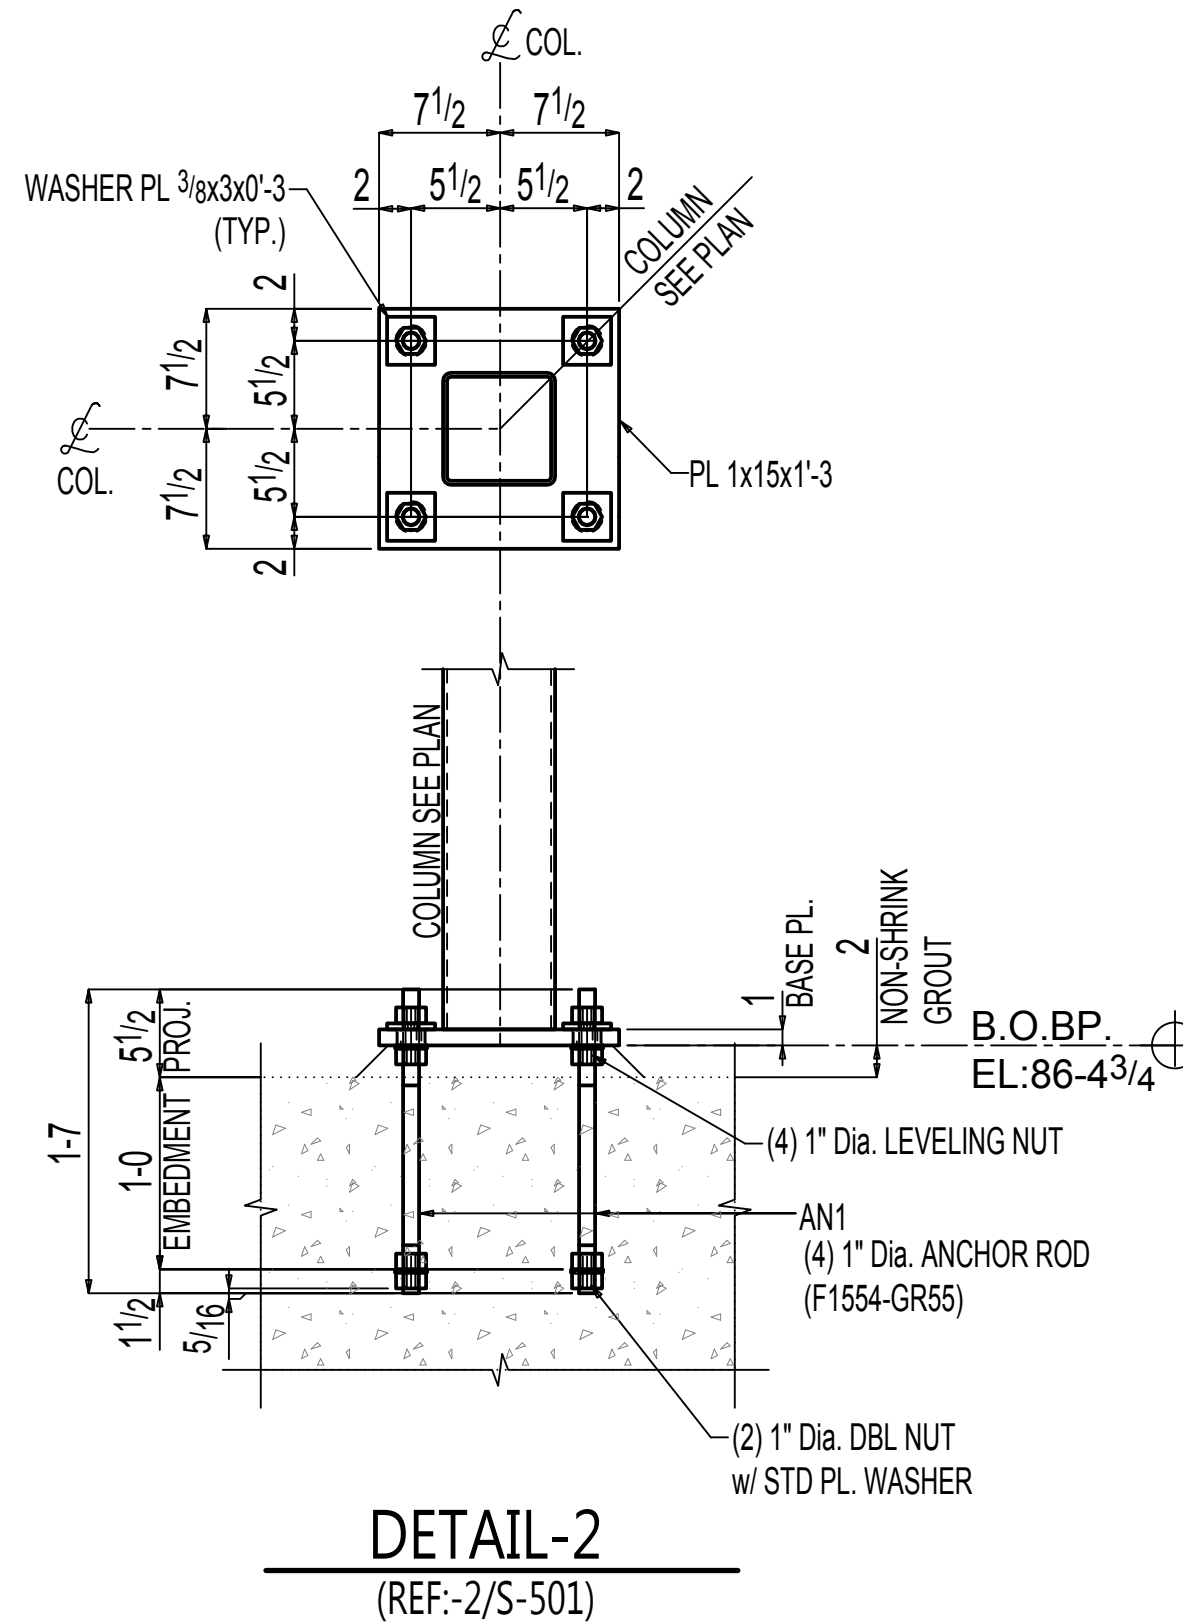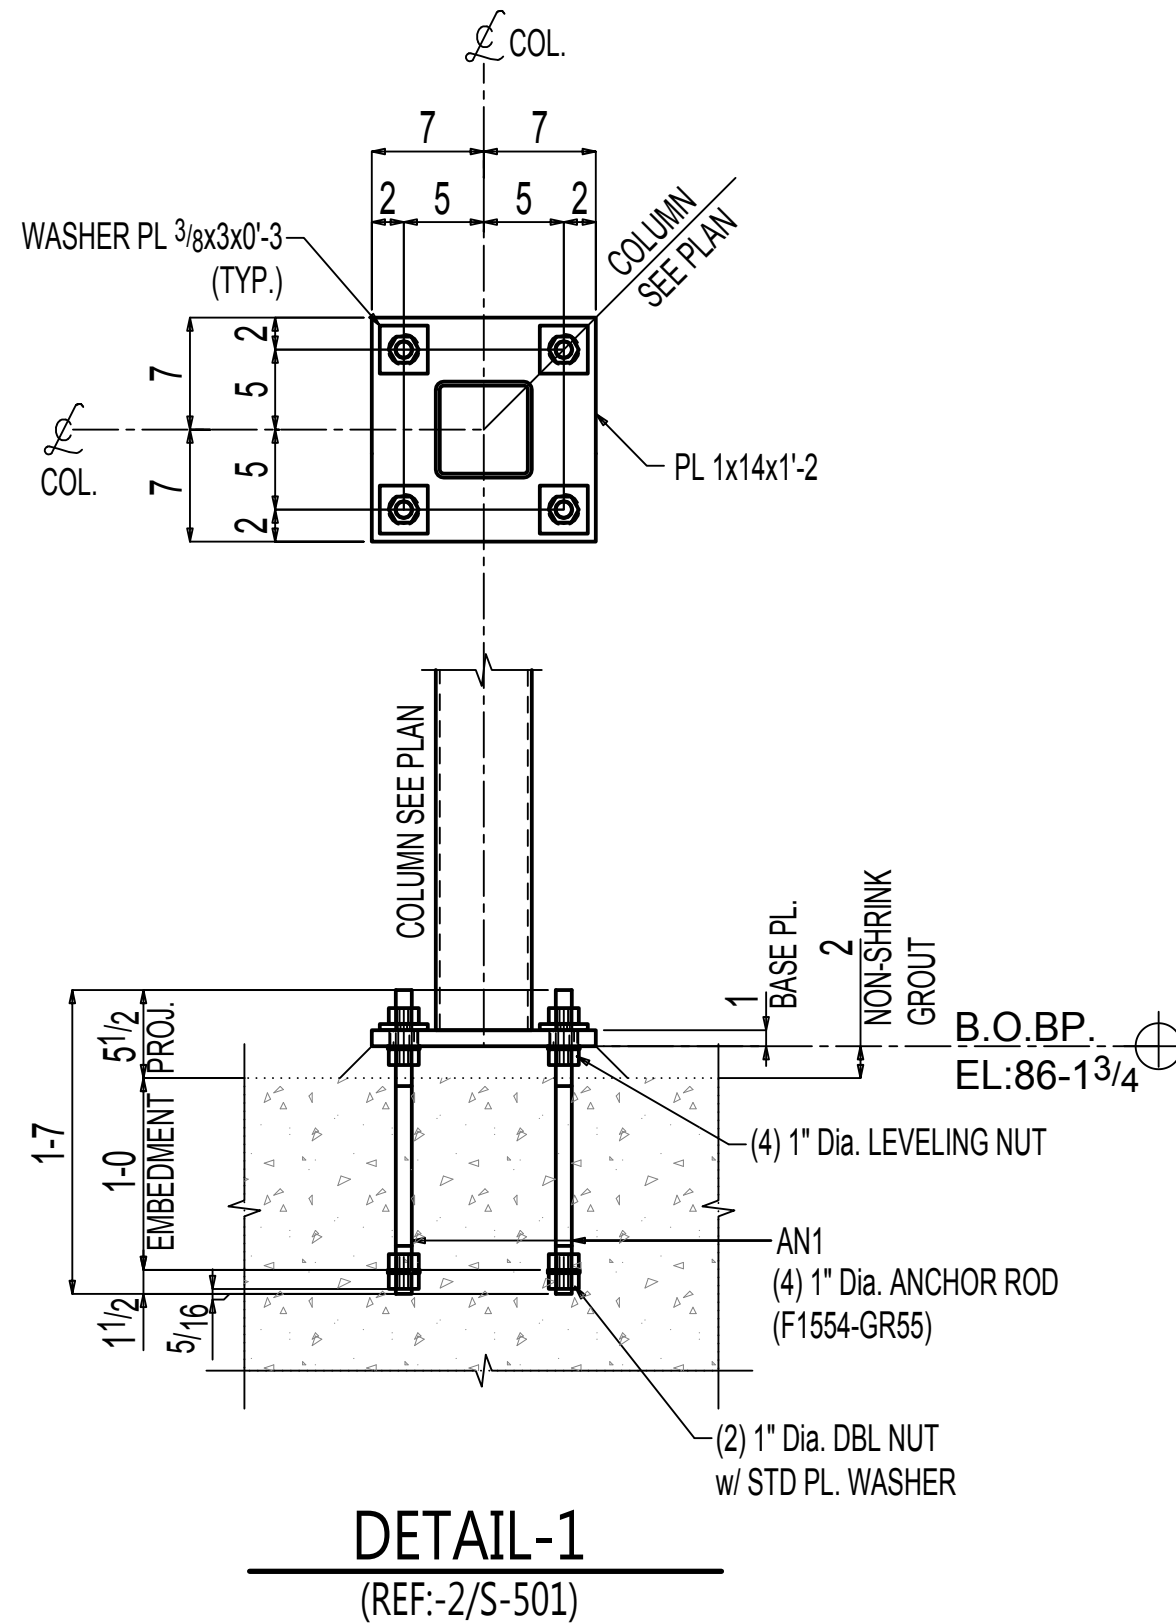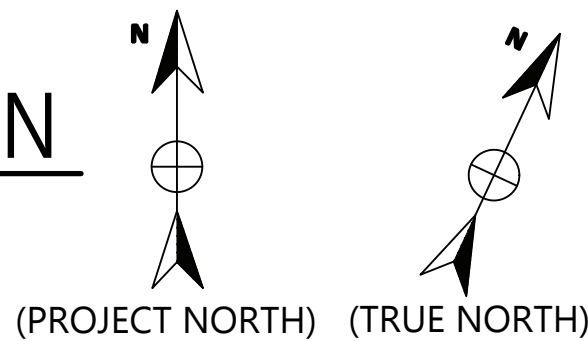

REV	DATE	DESCRIPTION	BY
△			
△			
△			
△			
△			
CLIENT:			
ARCH & ENGR:			
JOB NAME:			
LOCATION:			
DETAIL OF:			
DATE:		DRAWN BY:	
CHECKED BY:		JOB #	
DWG. #		AB1	


BIG 10 BROADCASTING CENTER

3870 MONTLAKE BLVD NE SEATTLE, WA 98195

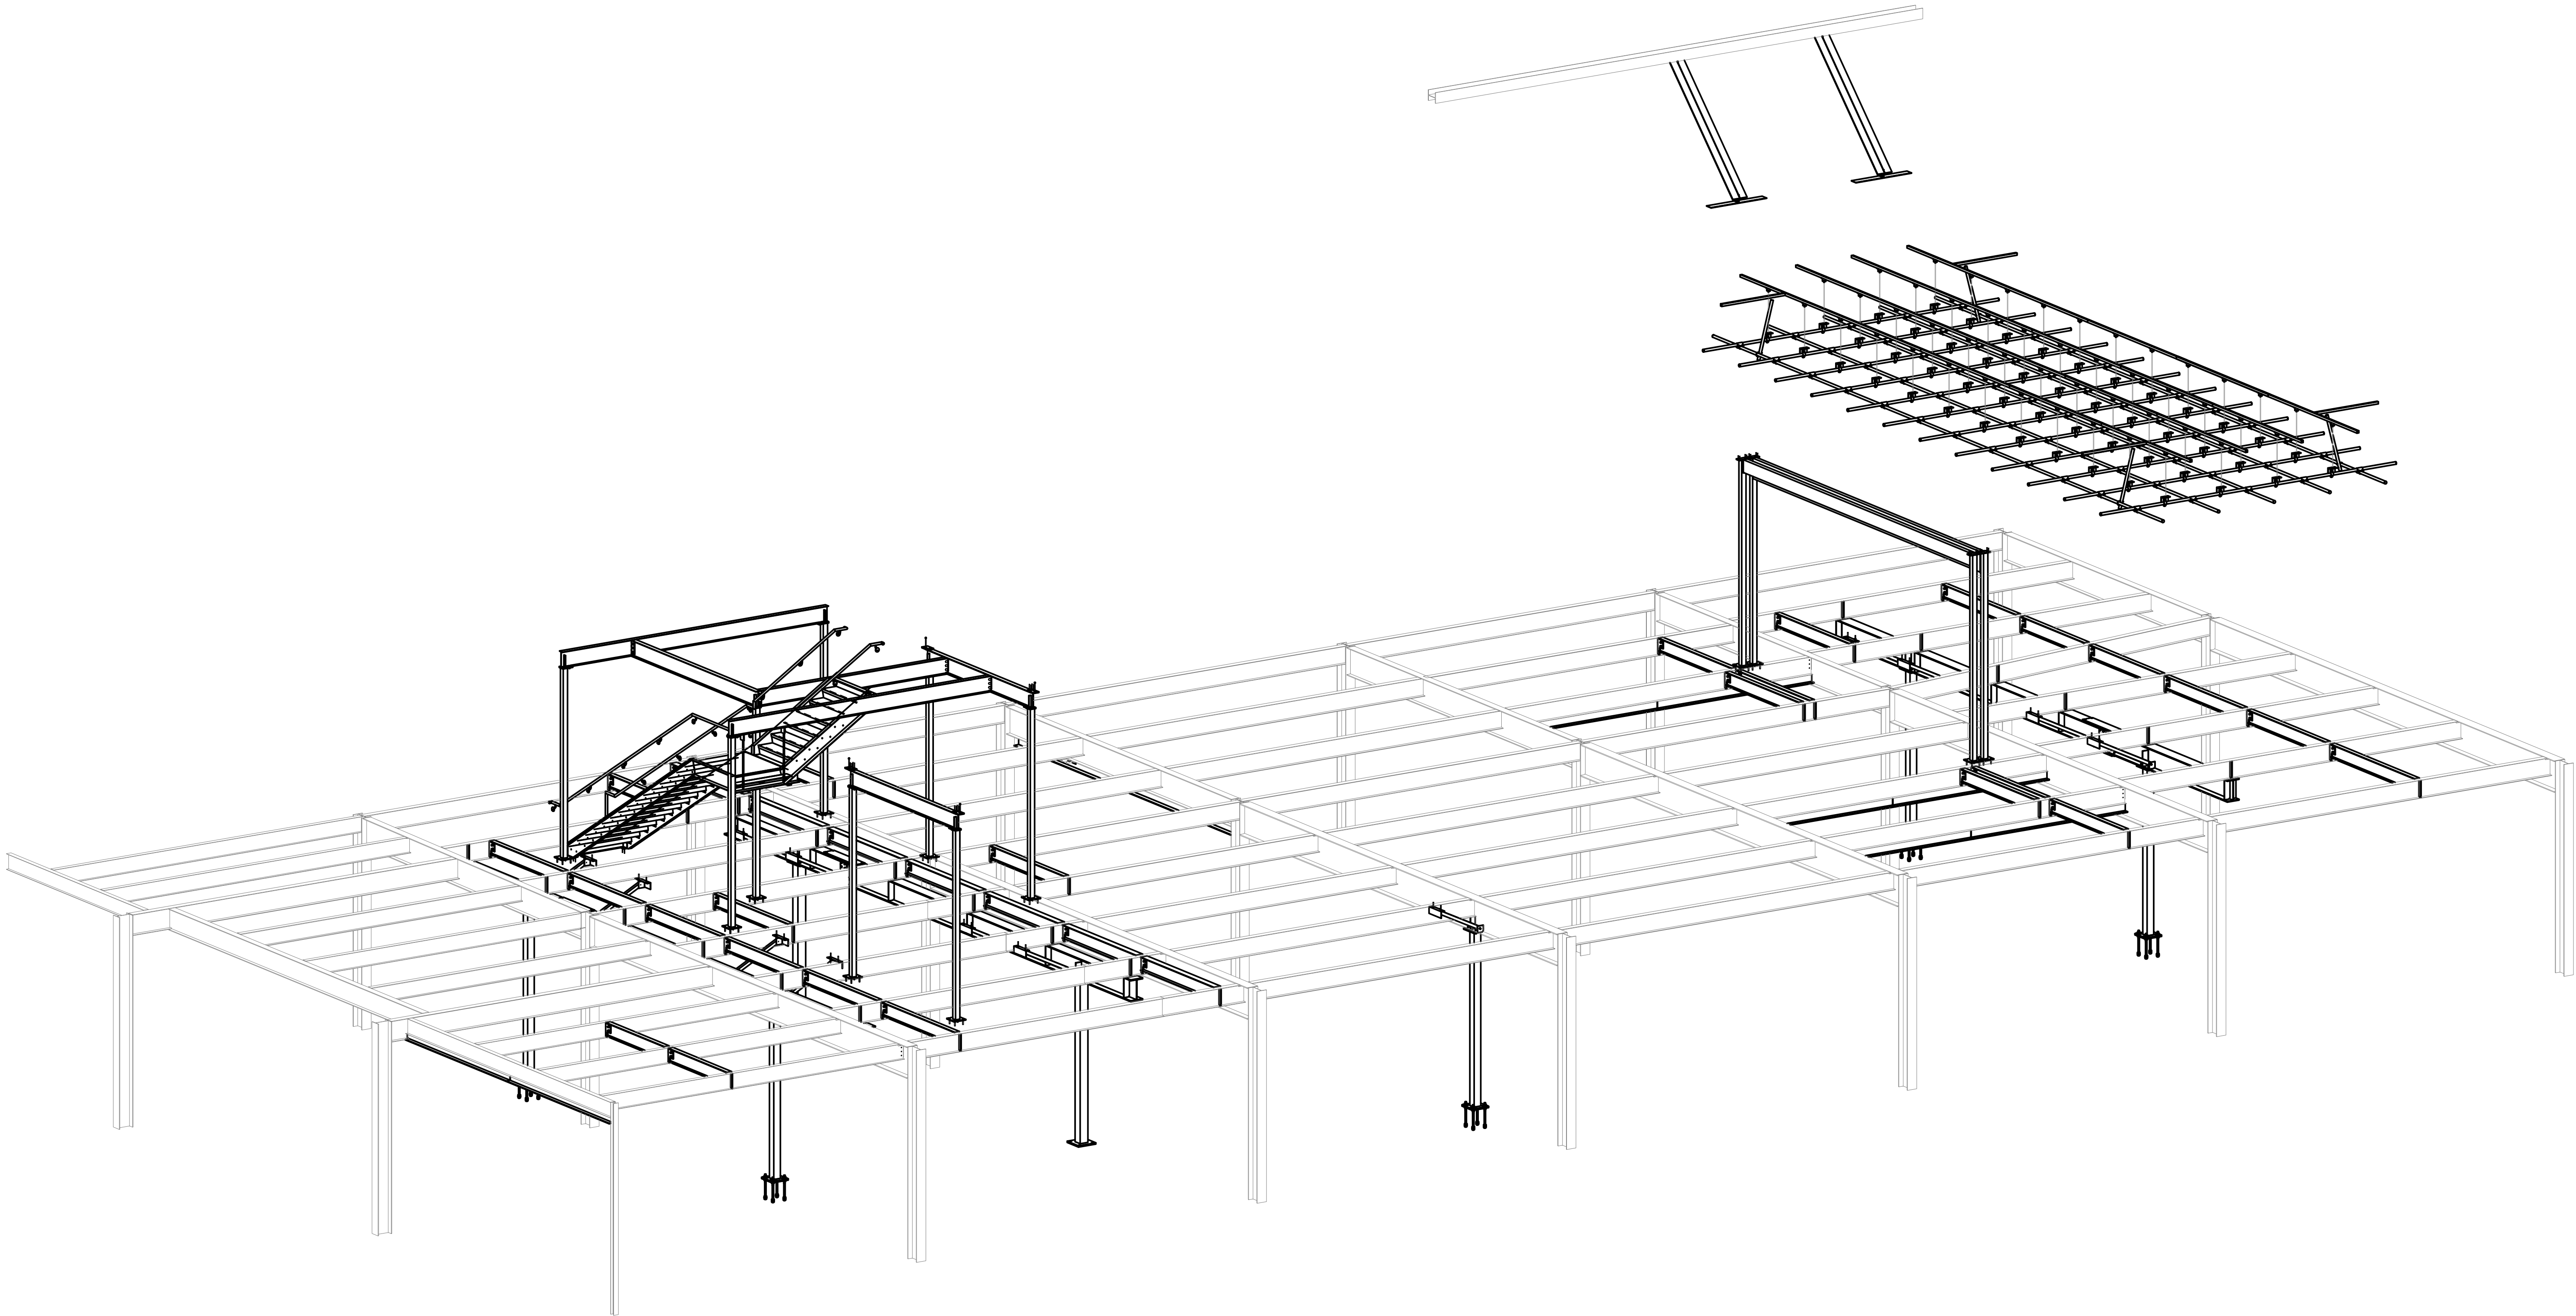

BUBBLE BATH 61720 MEDINA BASE


6622 SW LOOP 410 & MEDINA BASE RD.
SAN ANTONIO, TX 78242

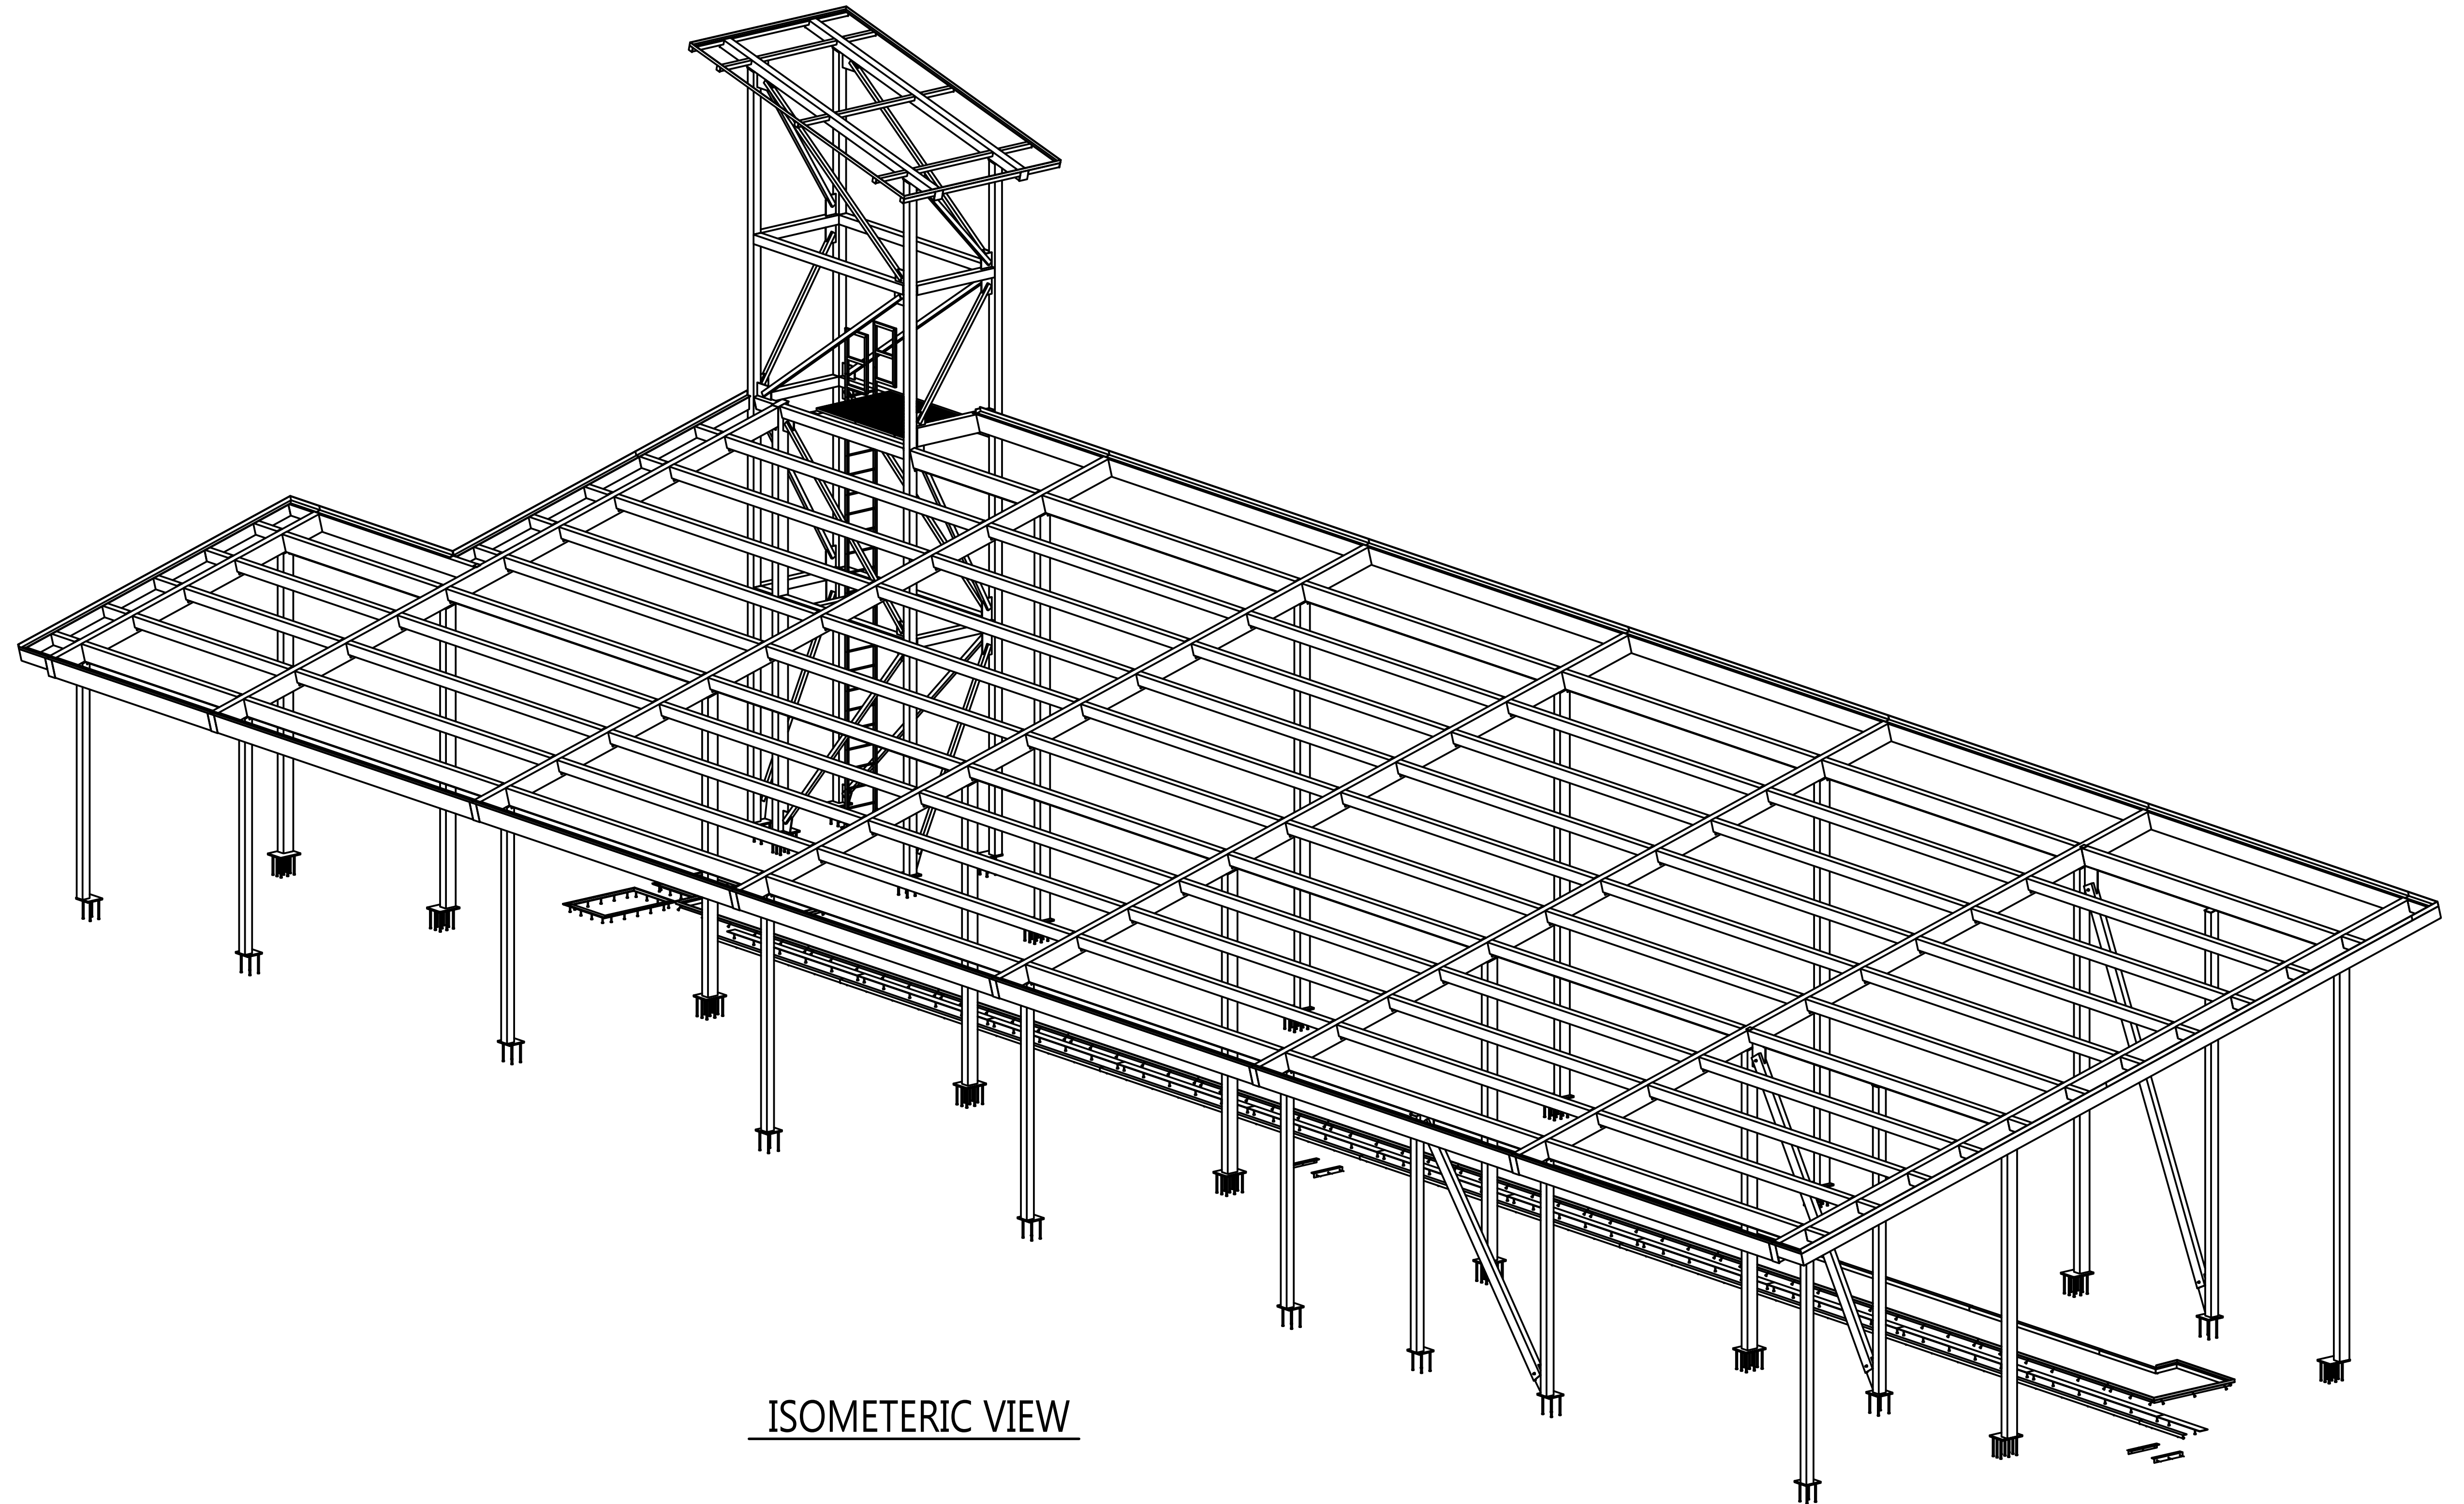

ISOMETRIC VIEW

FALCON CENTRE F1 BUILDING

7718 McPHERSON LAREDO, TX 78041

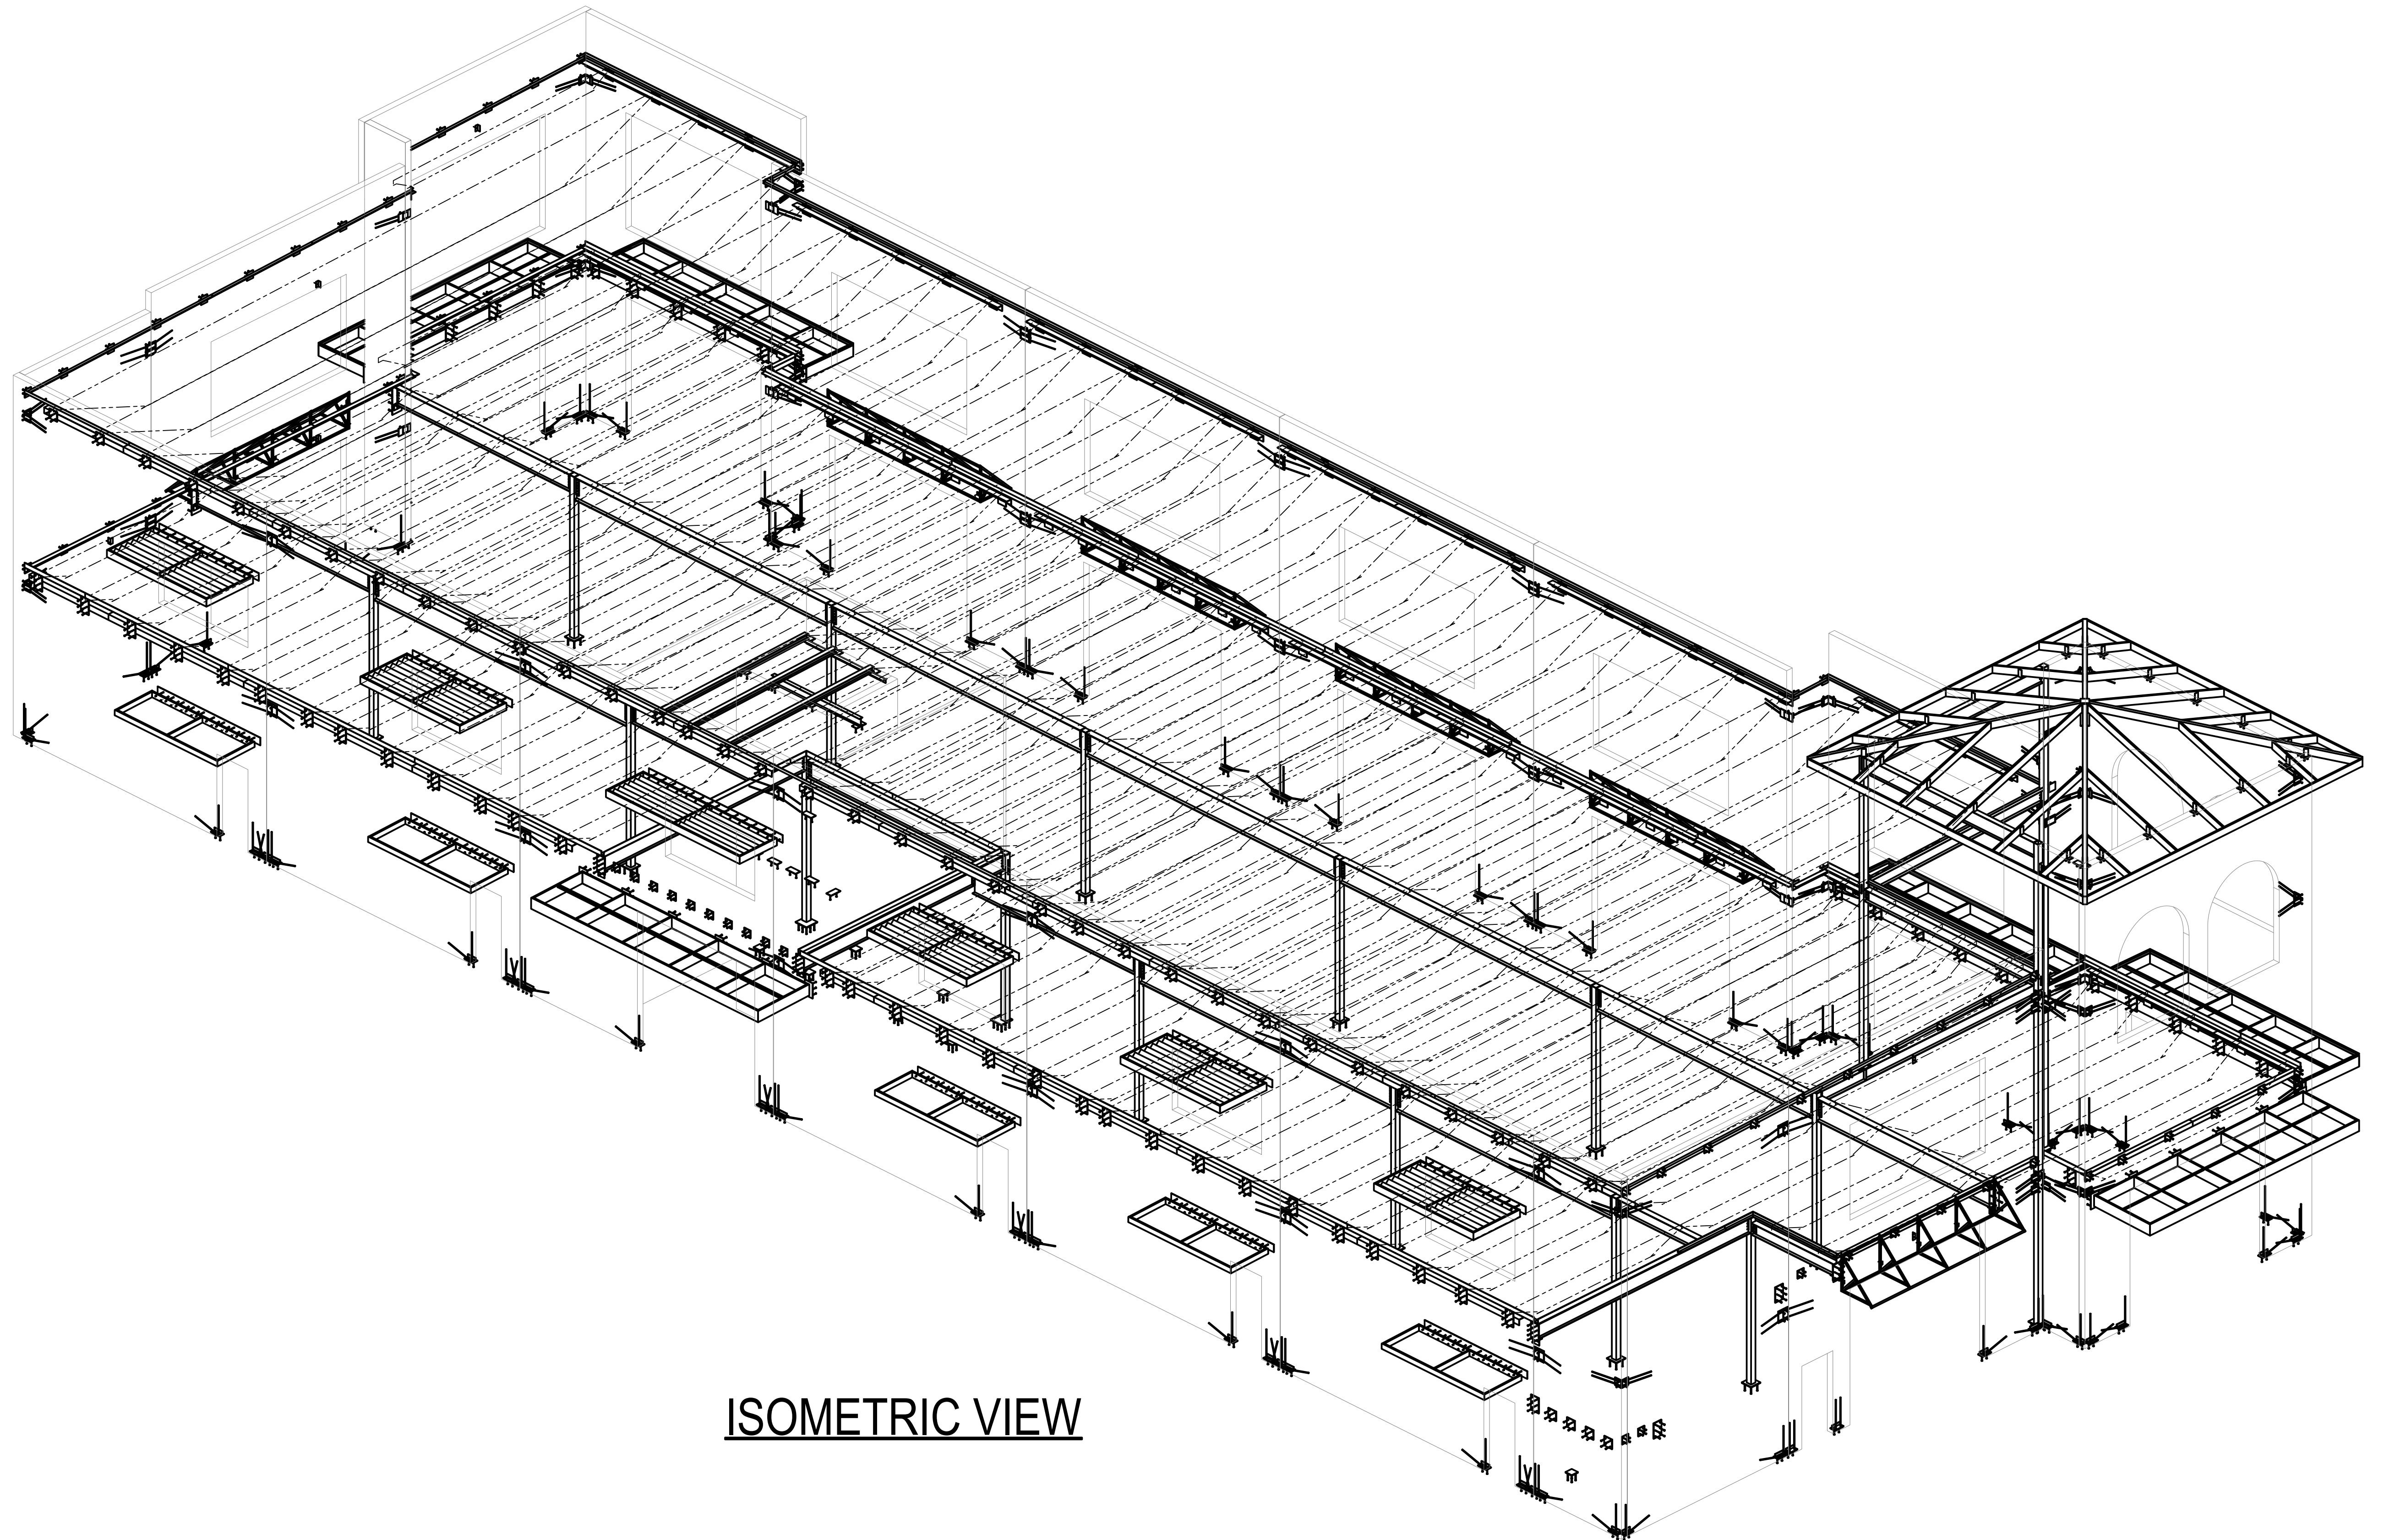

ISOMETRIC VIEW

NOTICE TO CONTRACTORS AND/OR ERECTORS


MODERN MACHINE SHOP, INC. WILL NOT
ACCEPT BACKCHARGES FOR CORRECTIVE
WORK OR REPLACED MATERIALS UNLESS
AUTHORIZED AND APPROVED. FAILURE
TO COMPLY WITH THIS REQUIREMENT
WILL BECOME CONTRACTORS/ERECTORS LIABILITY.
ANY QUESTIONS CALL (956) 722-4656

DATE: SIGNATURE: _____

THESE SHOP AND ERECTION DRAWINGS ARE AND SHALL
REMAIN THE PROPERTY OF MODERN MACHINE SHOP, INC.
THESE SHALL NOT BE USED, REPRODUCED, MODIFIED,
OR COPIED IN ANY FORM OR MANNER WITHOUT THE
EXPRESS, WRITTEN PERMISSION, CONSENT, AND DUE
COMPENSATION TO THE FABRICATOR.
MODERN MACHINE SHOP, INC., COPYRIGHT 2013

RETAIL BUILDING @ 1604 & 90 E


1604 AND 90 EAST SAN ANTONIO, TEXAS 78109

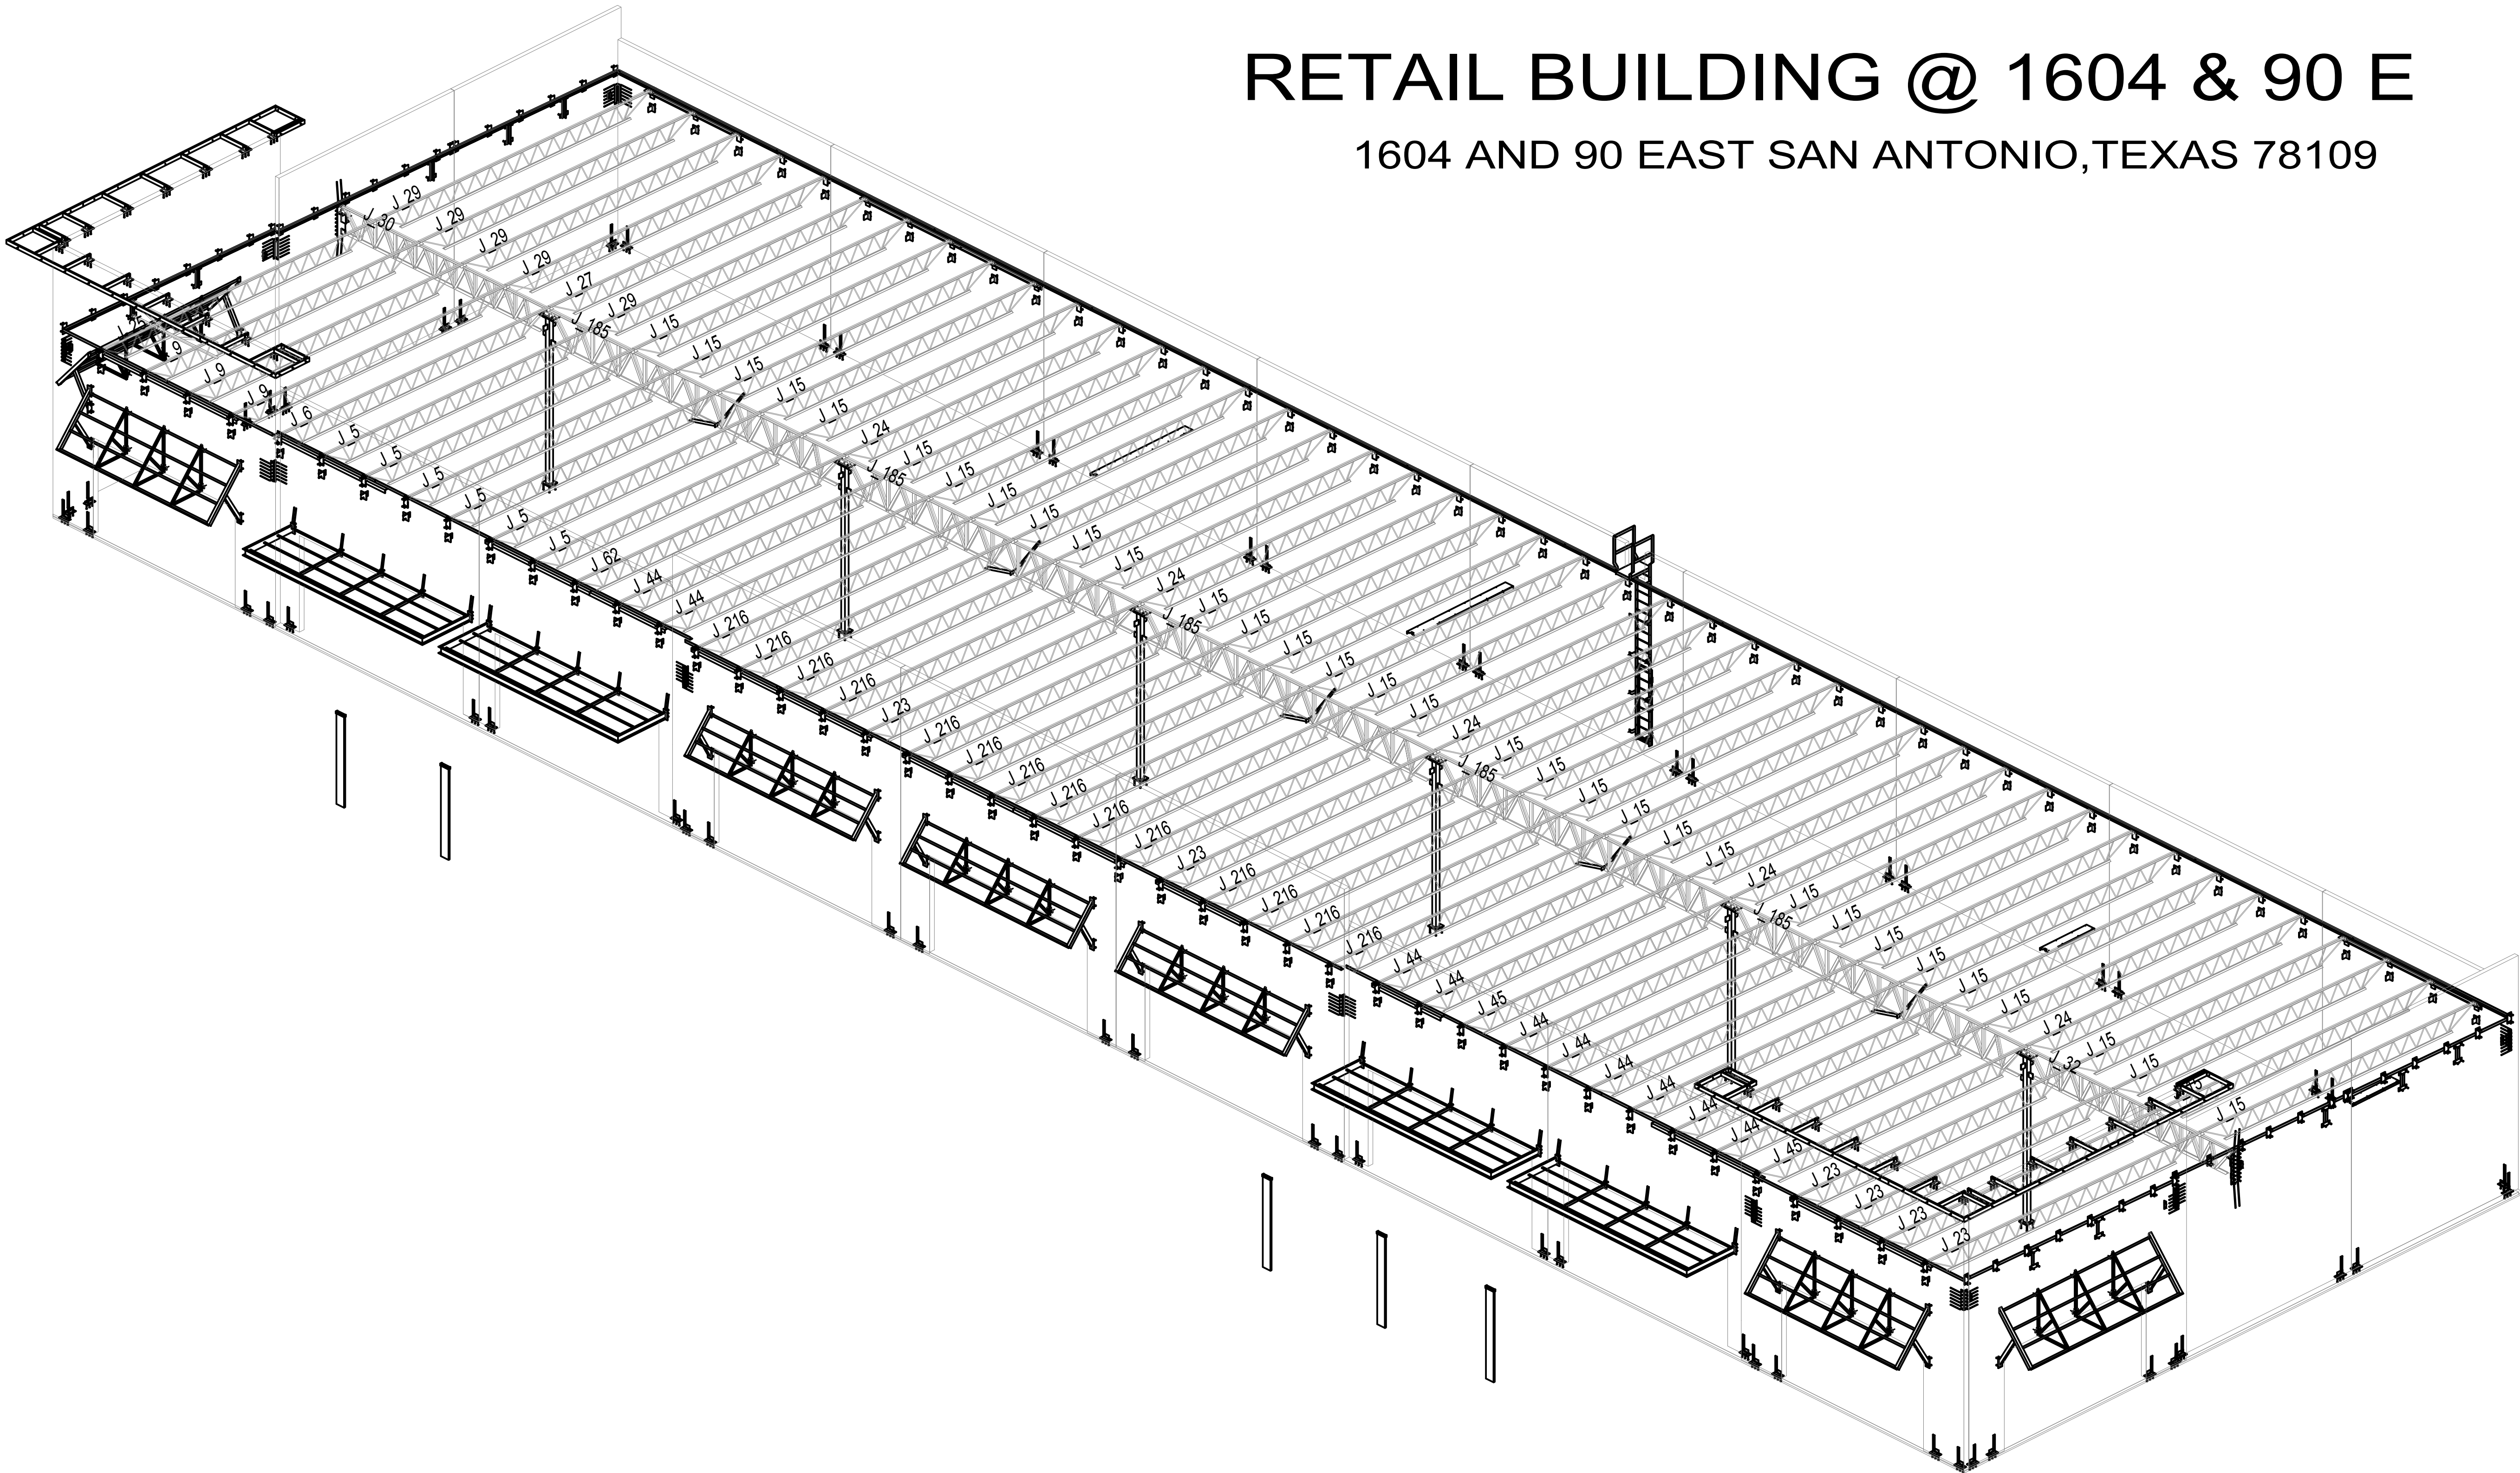

ISOMETRIC VIEW

NOTICE TO CONTRACTORS AND/OR ERECTORS
MODERN MACHINE SHOP, INC. WILL NOT
ACCEPT BACKCHARGES FOR CORRECTIVE
WORK OR REPLACED MATERIALS UNLESS
AUTHORIZED AND APPROVED. FAILURE
TO COMPLY WITH THIS REQUIREMENT
WILL BECOME CONTRACTORS/ERECTORS LIABILITY.
ANY QUESTIONS CALL (561) 722-4656
DATE: SIGNATURE: _____

THESE SHOP AND ERECTION DRAWINGS ARE AND SHALL
REMAIN THE PROPERTY OF MODERN MACHINE SHOP, INC.
THESE SHALL NOT BE USED, REPRODUCED, MODIFIED,
OR COPIED IN ANY FORM OR MANNER WITHOUT THE
EXPRESS, WRITTEN PERMISSION, CONSENT, AND DUE
COMPENSATION TO THE FABRICATOR.
MODERN MACHINE SHOP, INC., COPYRIGHT 2013

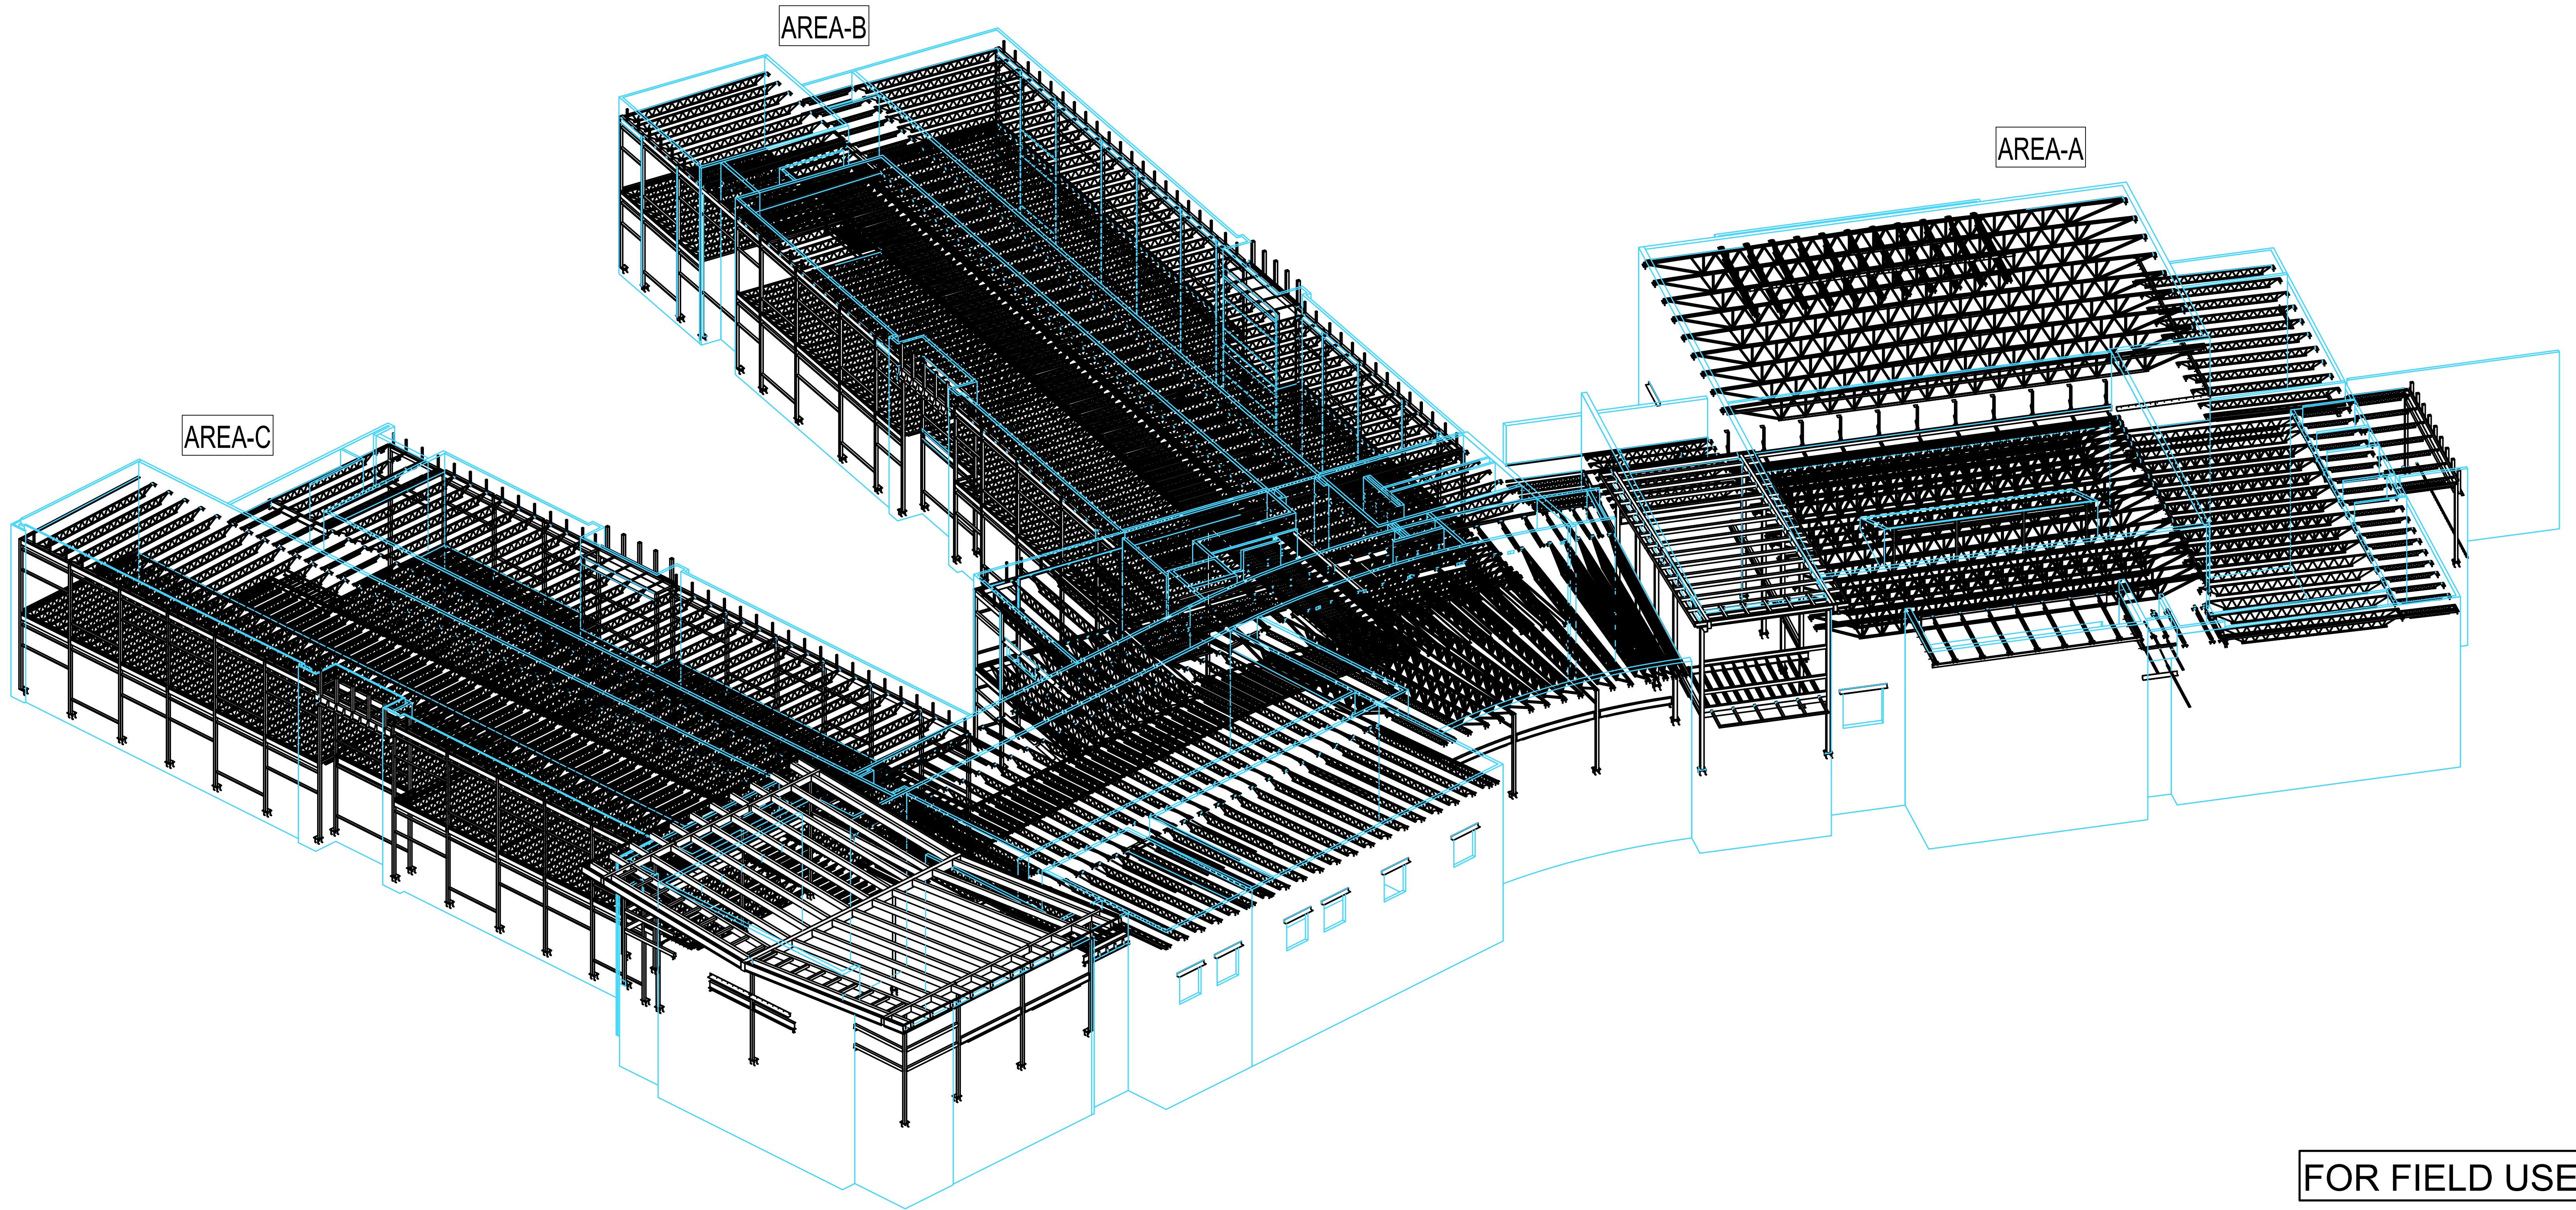

ISOMETRIC VIEW

FOR FIELD USE

ERECTOR NOTE:
HOLES WILL BE FIELD DRILLED BY STUD
SUPPLIER. THIS IS TYP FOR THIS PROJECT.


SHOP CLEAN :- ONE COAT OF SHOP PRIMER
w/SSPC-SP3

SHOP CONNECTIONS
E70XX(UNO)

FIELD CONNECTIONS
A325 "X"(UNO)

ALL SHOP HOLES TO BE 13/16 "Ø (UNO)

0	01-15-2025	FOR FIELD USE	FIELD USE		
A	08-21-2024	FOR APPROVAL	APPROVAL		
REV.	DATE	DESCRIPTION		NO.	DATE
JOB :- PRESTON PARK ELEMENTARY SCHOOL					
LOCATION :- 3142 PRESTON AVE NW ROANOKE,VA					
CUSTOMER :-					
DRWG. COVERS :- ISOMETRIC VIEW					
DETAILER :-		DATE :- 08-21-24	JOB NO.	DRWG. NO.	
CHECKER :-		DATE :- 08-21-24	4970	E35	

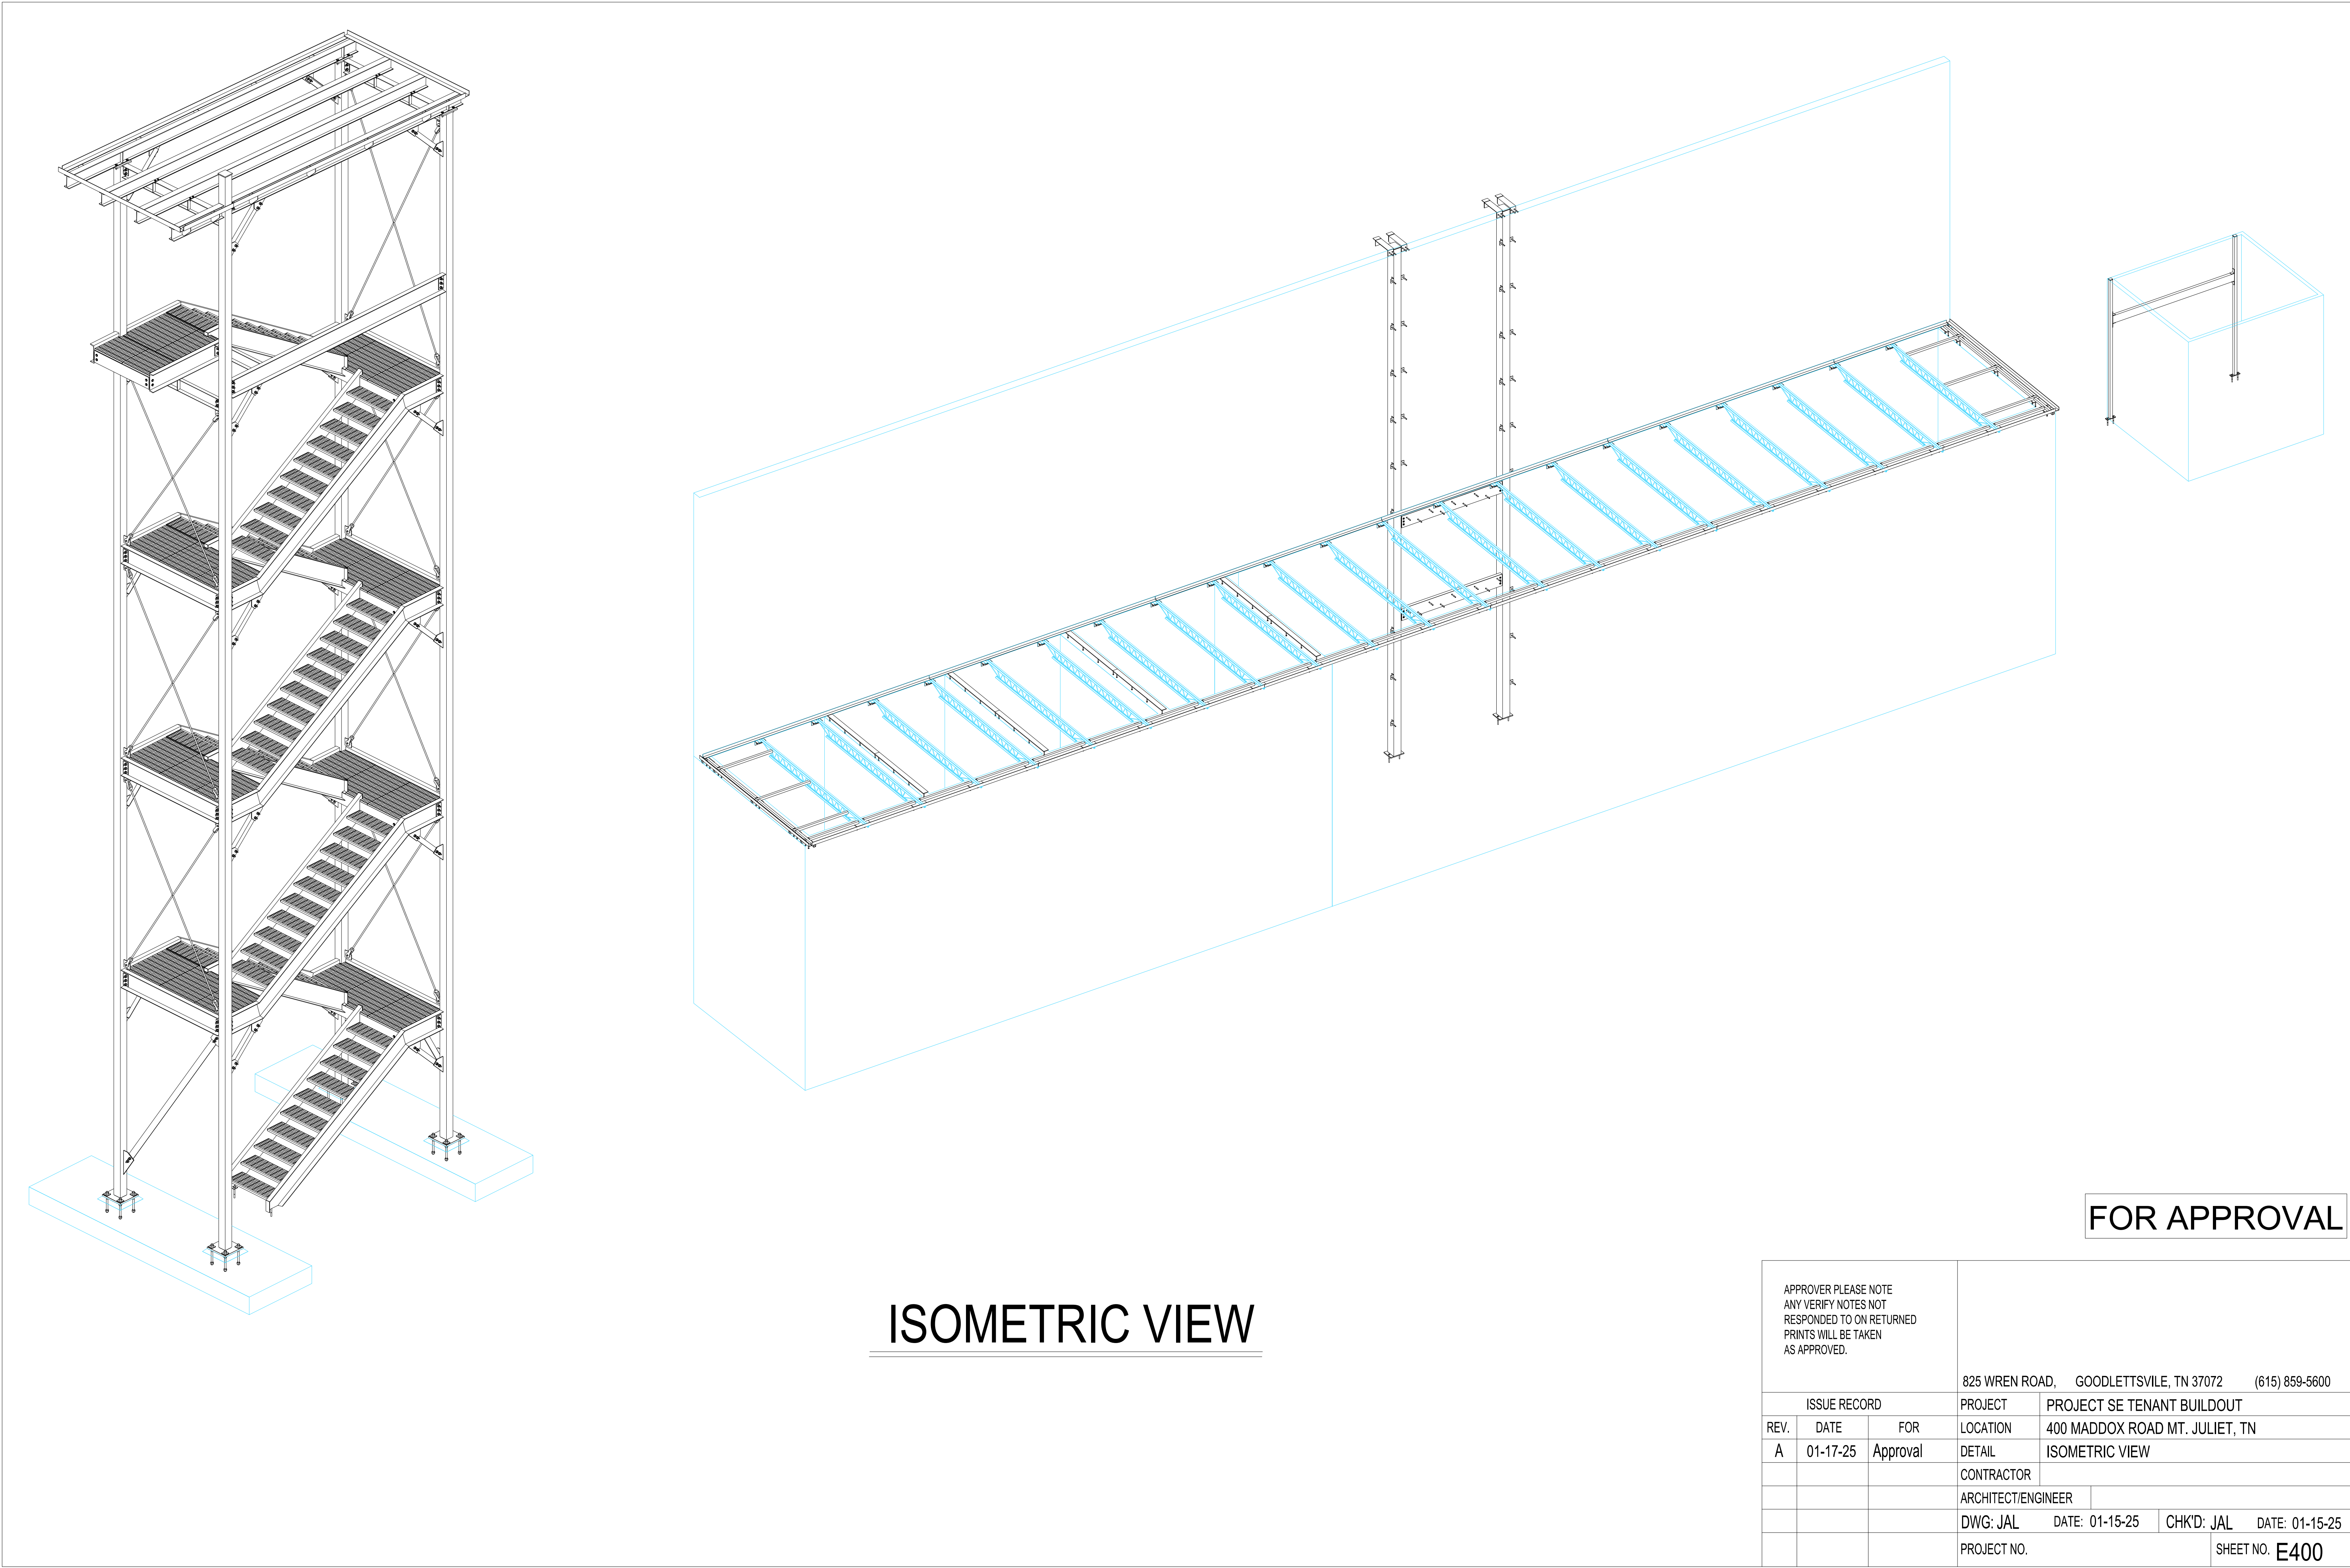


ISOMETRIC VIEW

FOR APPROVAL

APPROVER PLEASE NOTE
ANY VERIFY NOTES NOT
RESPONDED TO ON RETURNED
PRINTS WILL BE TAKEN
AS APPROVED.

825 WREN ROAD, GOODLETTSVILLE, TN 37072 (615) 859-5600

ISSUE RECORD			PROJECT	PROJECT SE TENANT BUILDOUT	
REV.	DATE	FOR	LOCATION	400 MADDOX ROAD MT. JULIET, TN	
A	01-17-25	Approval	DETAIL	ISOMETRIC VIEW	
			CONTRACTOR		
			ARCHITECT/ENGINEER		
			DWG: JAL	DATE: 01-15-25	CHK'D: JAL DATE: 01-15-25
			PROJECT NO.	SHEET NO. E400	

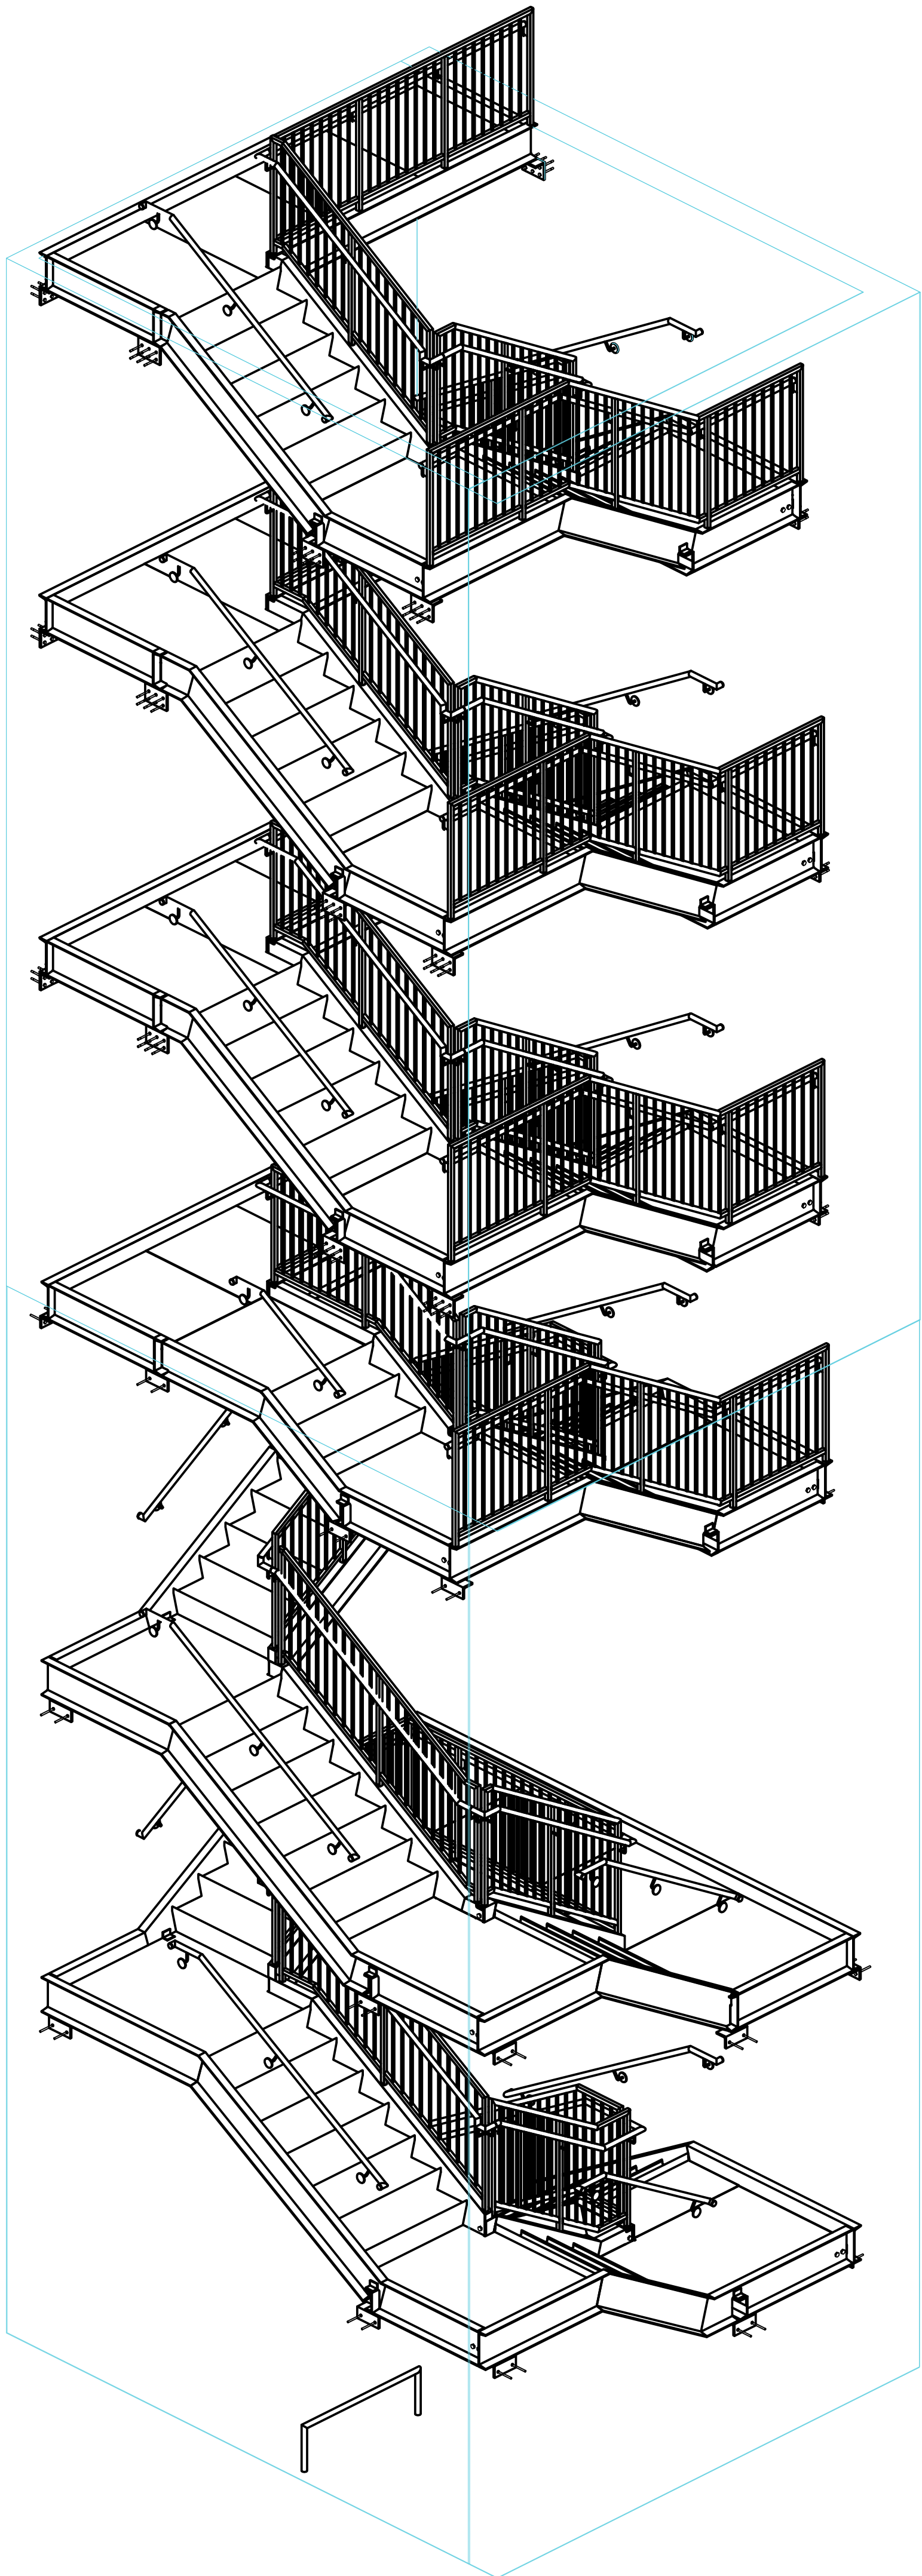

ISOMETRIC VIEW
STAIR 4-HALL D


ERECTION DRAWING INDEX

- E0 : 3D-COVER SHEET STAIR "4"
- E1 : ENLARGED PLAN STAIR-4 LEVEL 1 & 2, CANE RAIL ELEVATION
- E2 : ENLARGED PLAN STAIR-4 LEVEL 2 LANDING & 3
- E3 : ENLARGED PLAN STAIR-4 LEVEL 4 & 5
- E4 : ENLARGED PLAN STAIR-4 LEVEL 6
- E5 : STAIR "4" HALL "D" ELEVATIONS 1 & 2
- E6 : STAIR "4" HALL "D" ELEVATIONS 3 & 4
- E7 : STAIR "4" HALL "D" ELEVATION 5
- E8 : STAIR "4" HALL "D" ELEVATIONS 6 & 7
- E9 : STAIR-4 SECTIONS
- E10 : STAIR-4 SECTIONS

ERECTOR NOTE:
PLEASE NOTE THAT THE STAIR FRAMING UP TO LEVEL 3 (ELEVATION: 178'-57/16") HAS BEEN RELEASED FOR FIELD USE. THE REMAINING PORTIONS ABOVE LEVEL-3 ARE PENDING DUE TO ADDITIONAL FIELD COORDINATION AND ARE THEREFORE NOT YET RELEASED FOR FIELD USE. SO PLEASE USE DRAWINGS UPTO LEVEL-3 ONLY, REMAINING PORTION ABOVE LEVEL-3 FRAMING WILL BE ISSUE FOR APPROVAL/FIELD USE ON LATER DATE WHEN WE GOT FIELD MEASUREMENT ABOVE LEVEL-3.

0	FOR FIELD USE	SDL-JAL	12 / 10 / 2024
A	FOR APPROVAL	SDL-JAL	11 / 18 / 2024
NO	REVISION	BY	DATE

		SCG PROJECT: ---	PFG PROJECT: ---	STEEL FAB:
CLIENT / PROJECT: PRINCETON HOBSON COLLEGE				
PRINCETON, NJ				
		DWG TITLE: - 3D-COVER SHEET STAIR "4"		
HOLES: Ø13/16 UNO	PIPES: A53B			
ELECTRODES: 70XXX UNO	TUBES: A500B	SCALE: --		DRAWING: - <

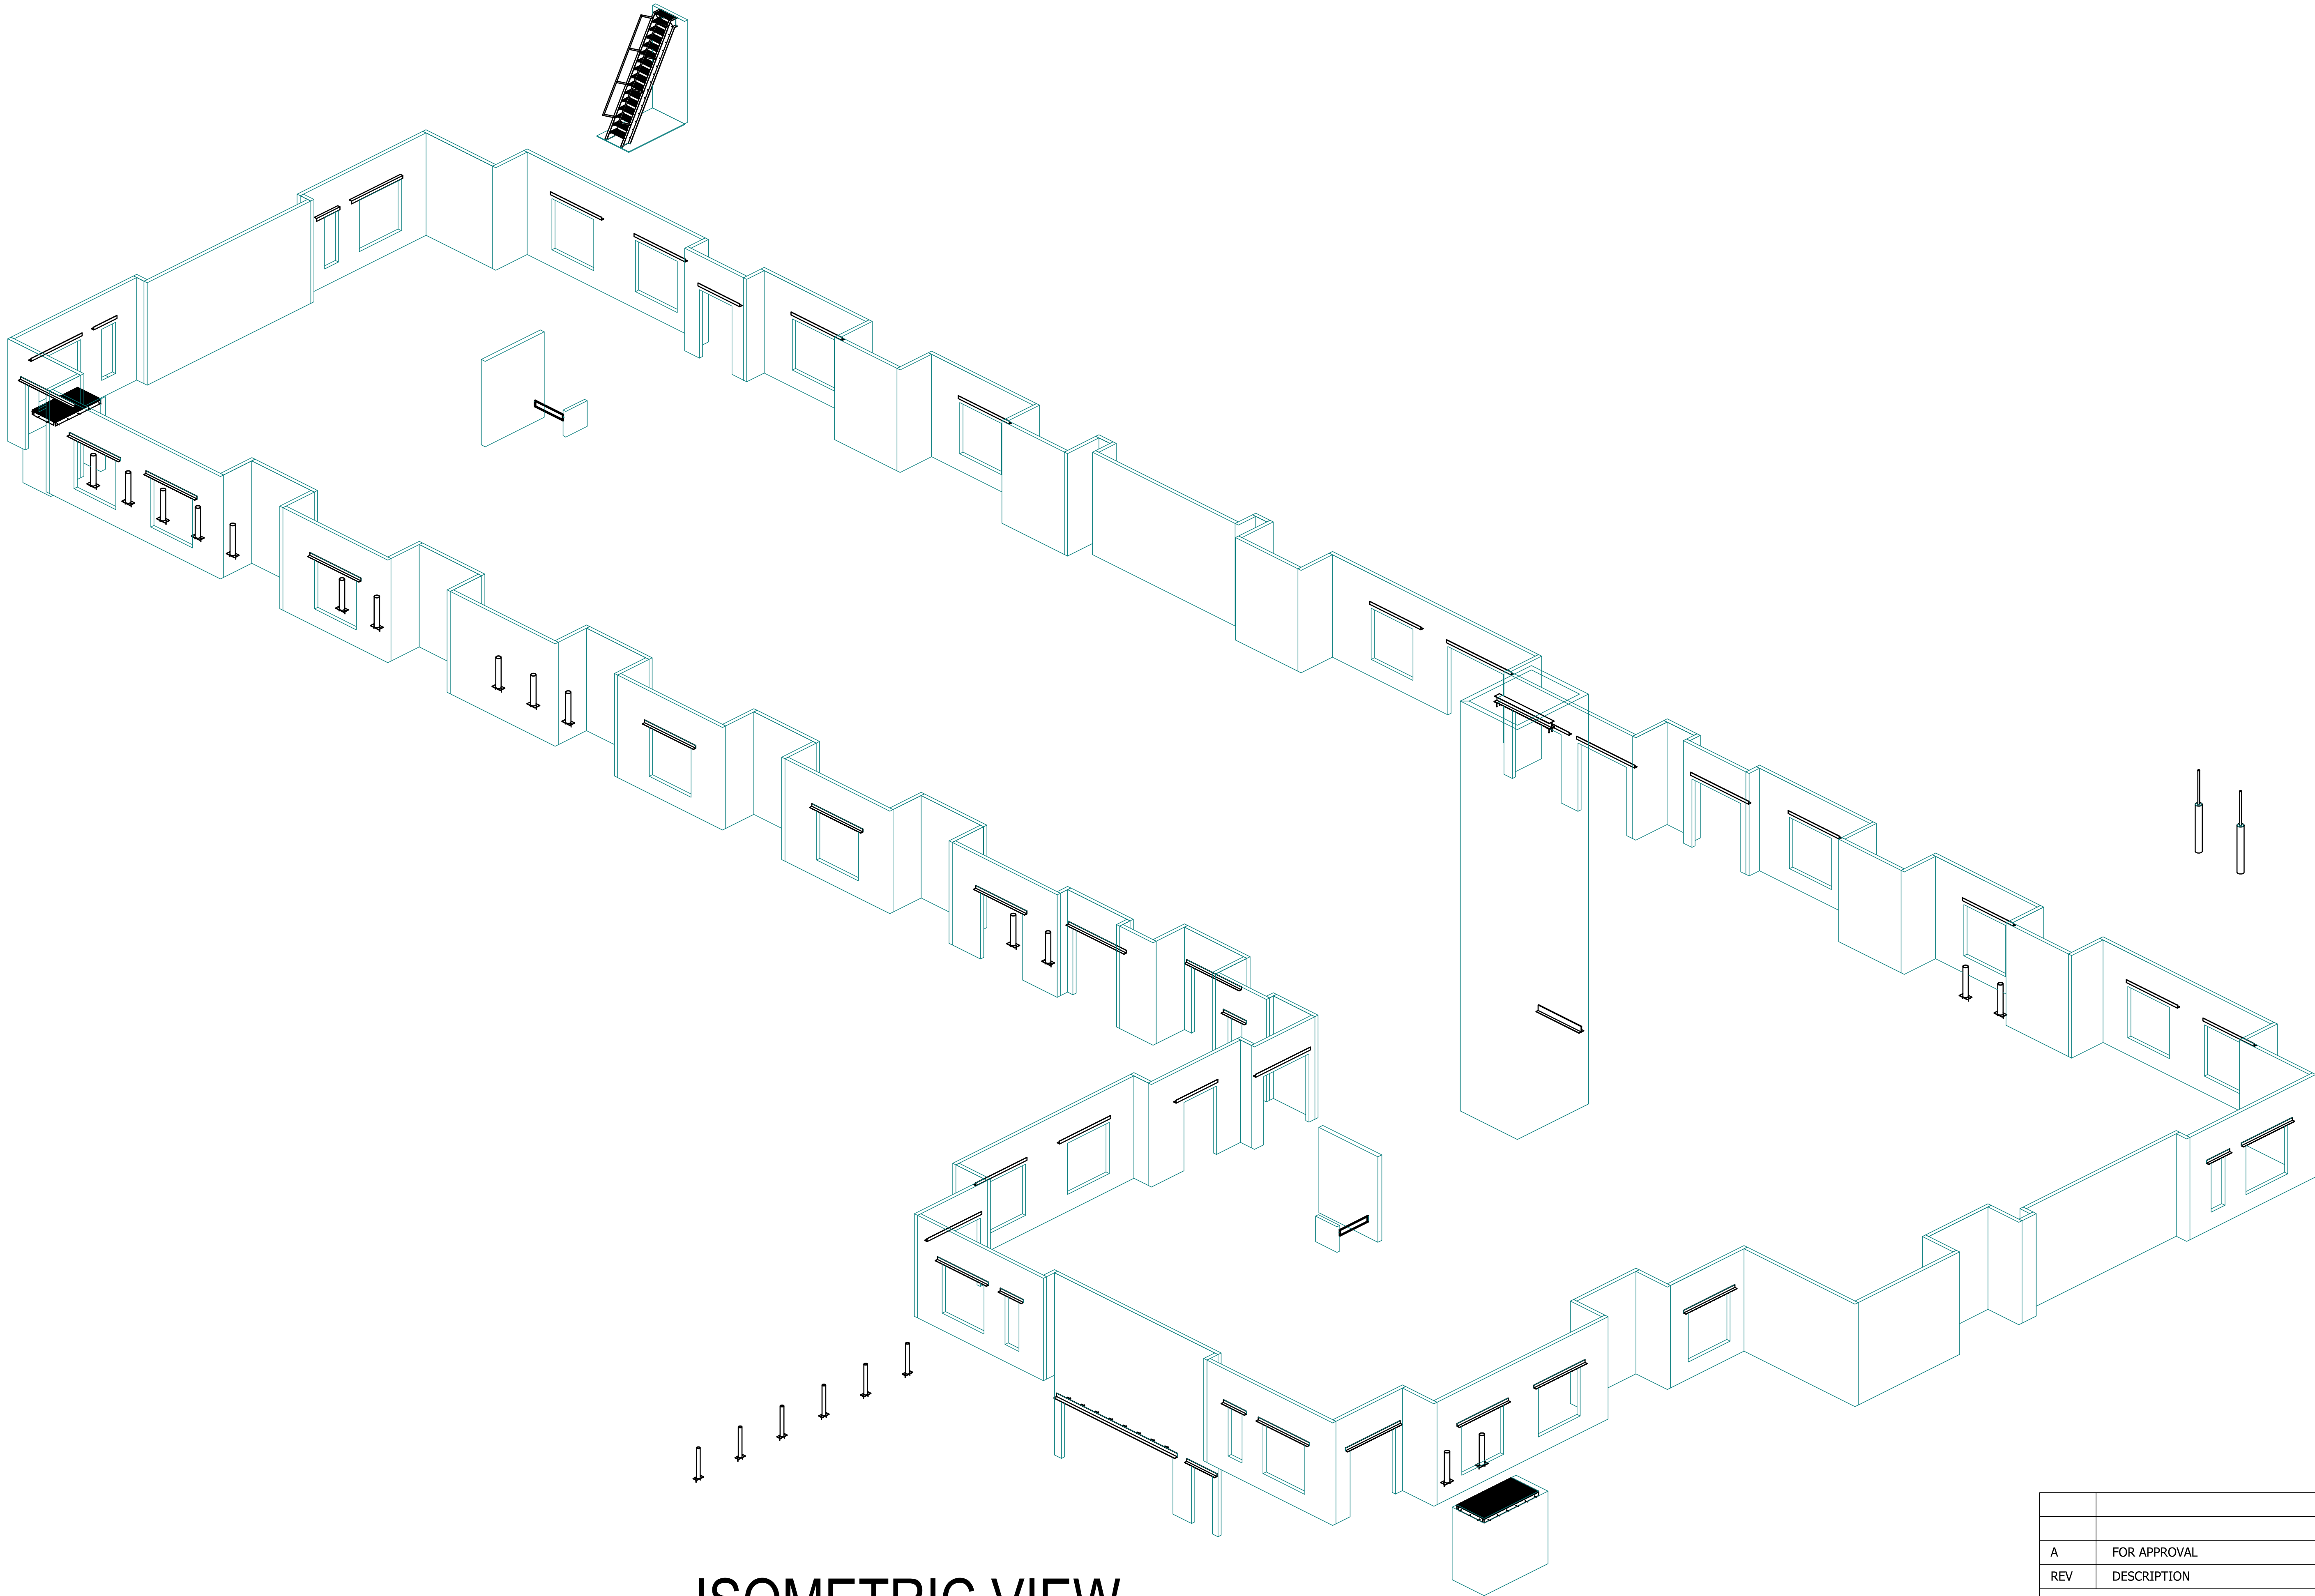

ISOMETRIC VIEW

A	FOR APPROVAL	11-06-24
REV	DESCRIPTION	DATE
DESCRIPTION	ISOMETRIC VIEW	
PROJECT NAME	WESTGATE REDEVELOPMENT BLDG #2	
DRAWN BY	SAK	JOB No. ----
DATE DRAWN	11-06-24	DRG No. ISO